

Entrance Hall Wall Décor - Design Details

DISCLAIMER

(*) Please note that these documents are associated with corporate identity and confidentiality and therefore can only be used for portfolio reference purpose only

OVERVIEW

ENTRANCE HALL DECORATION – CONCEPT AND IDEAS

Concept and Ideas

To create a
welcoming space
for guests, partners
and team members

To showcase
corporate identity
and values

To showcase
corporate notable
works

ENTRANCE HALL DECORATION – OVERVIEW

CURRENT CONDITION

3 Walls for pictures hanging



1 Wall for Logo




1 Wall for Floor Directory panel




ENTRANCE HALL DECORATION – LAYOUT

Entrance Hall Decoration
consists of:

- 3 walls decorated with images
- 1 wall with NDA logo
- 1 wall with Floor Directory panel

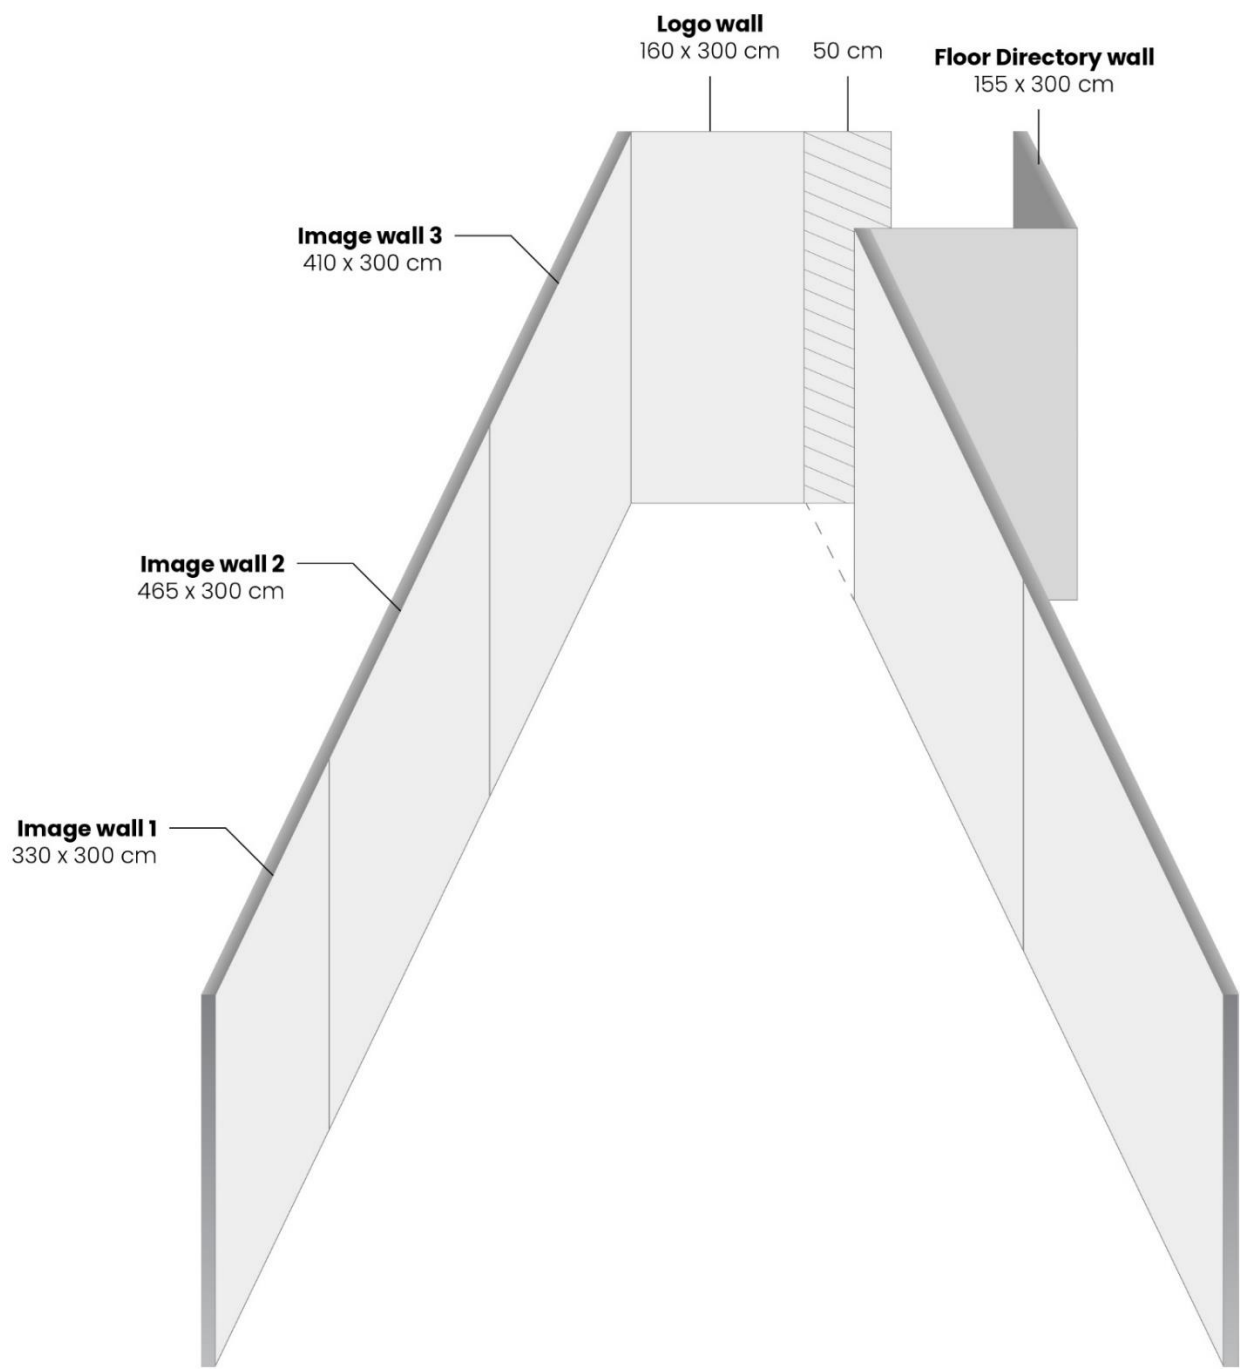

Logo wall
160 x 300 cm

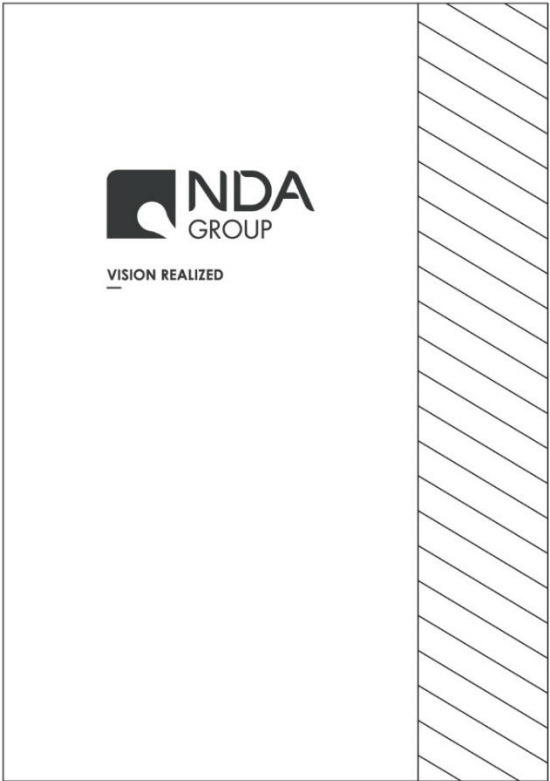

Floor Directory wall
155 x 50 cm

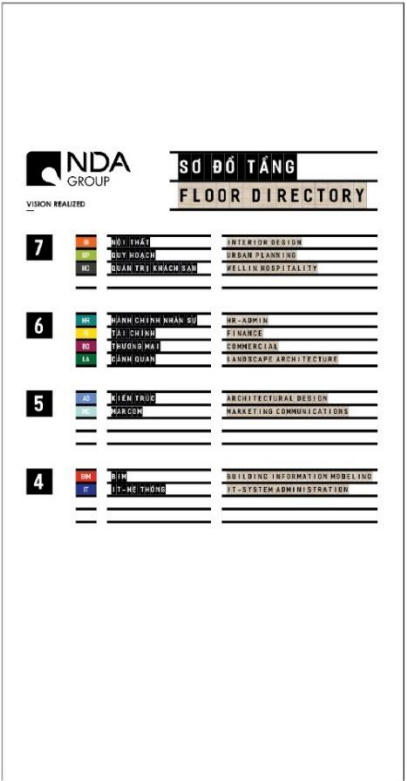


Image wall 1
330 x 300 cm



Image wall 2
465 x 300 cm


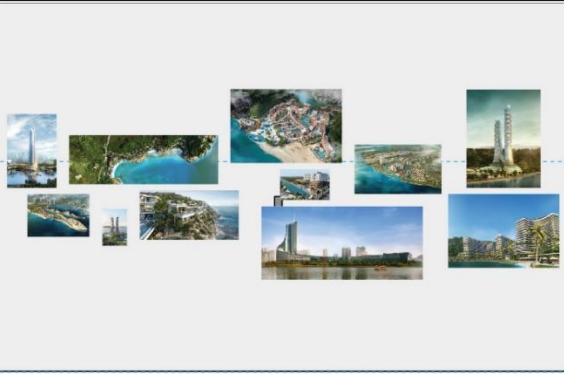


Image wall 3
410 x 300 cm

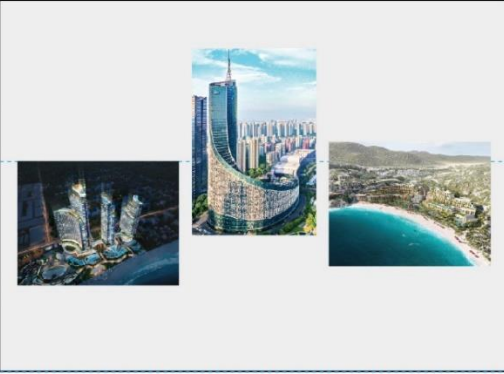

170 cm

ENTRANCE HALL
- IMAGES WALL -



IMAGES WALL – WALL SIZE

IMAGES WALL SIZE (W X H)

Wall 1: 330 x 300 cm

Wall 2: 465 x 300 cm

Wall 3: 410 x 300 cm

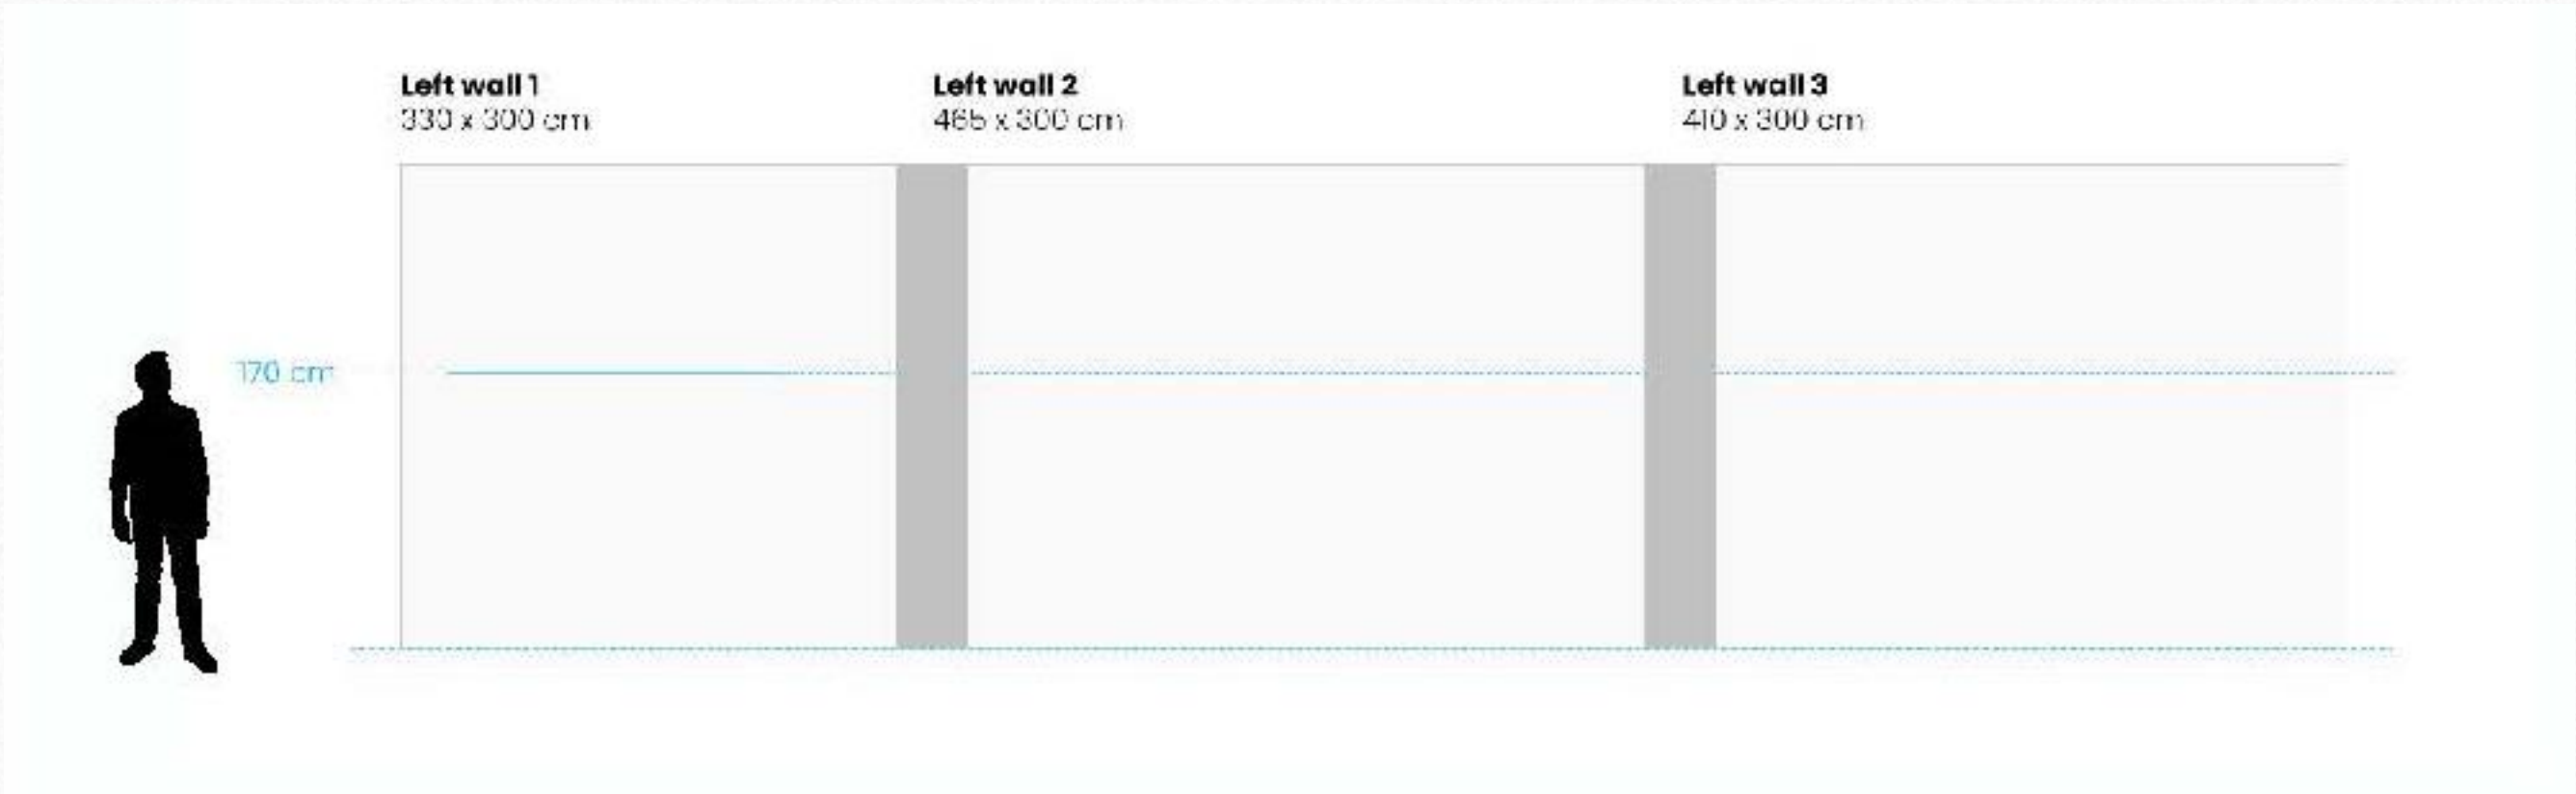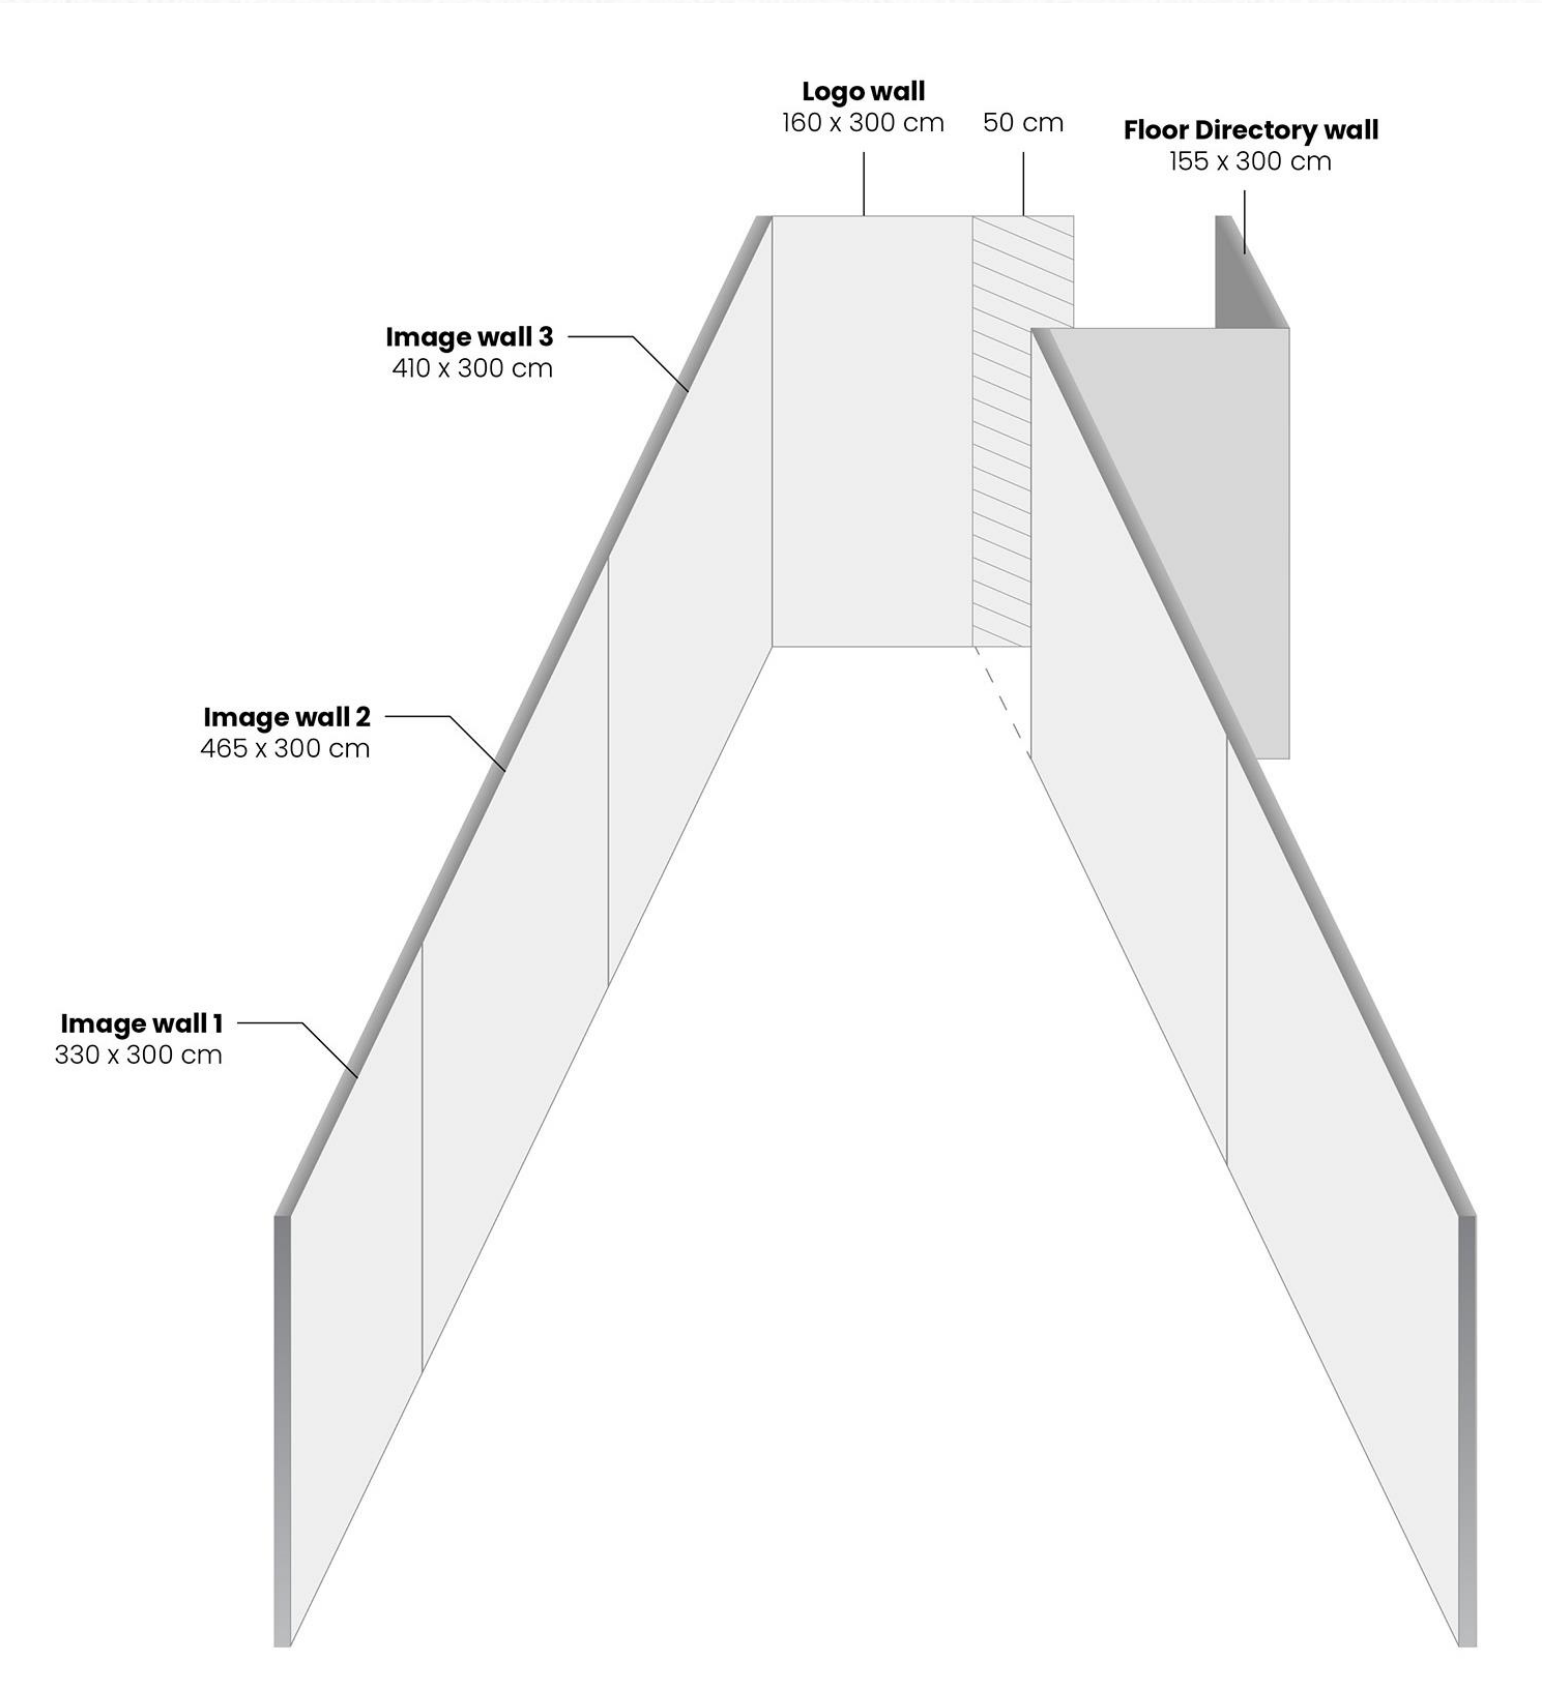

IMAGES WALL – CONCEPT

3 Image Walls



Wall 1:

Sketches, Concepts, Inspirational images


Wall 2:

Key Projects


Wall 3:

Famous & Completed Projects




IMAGES WALL – WALL 1 - LAYOUT

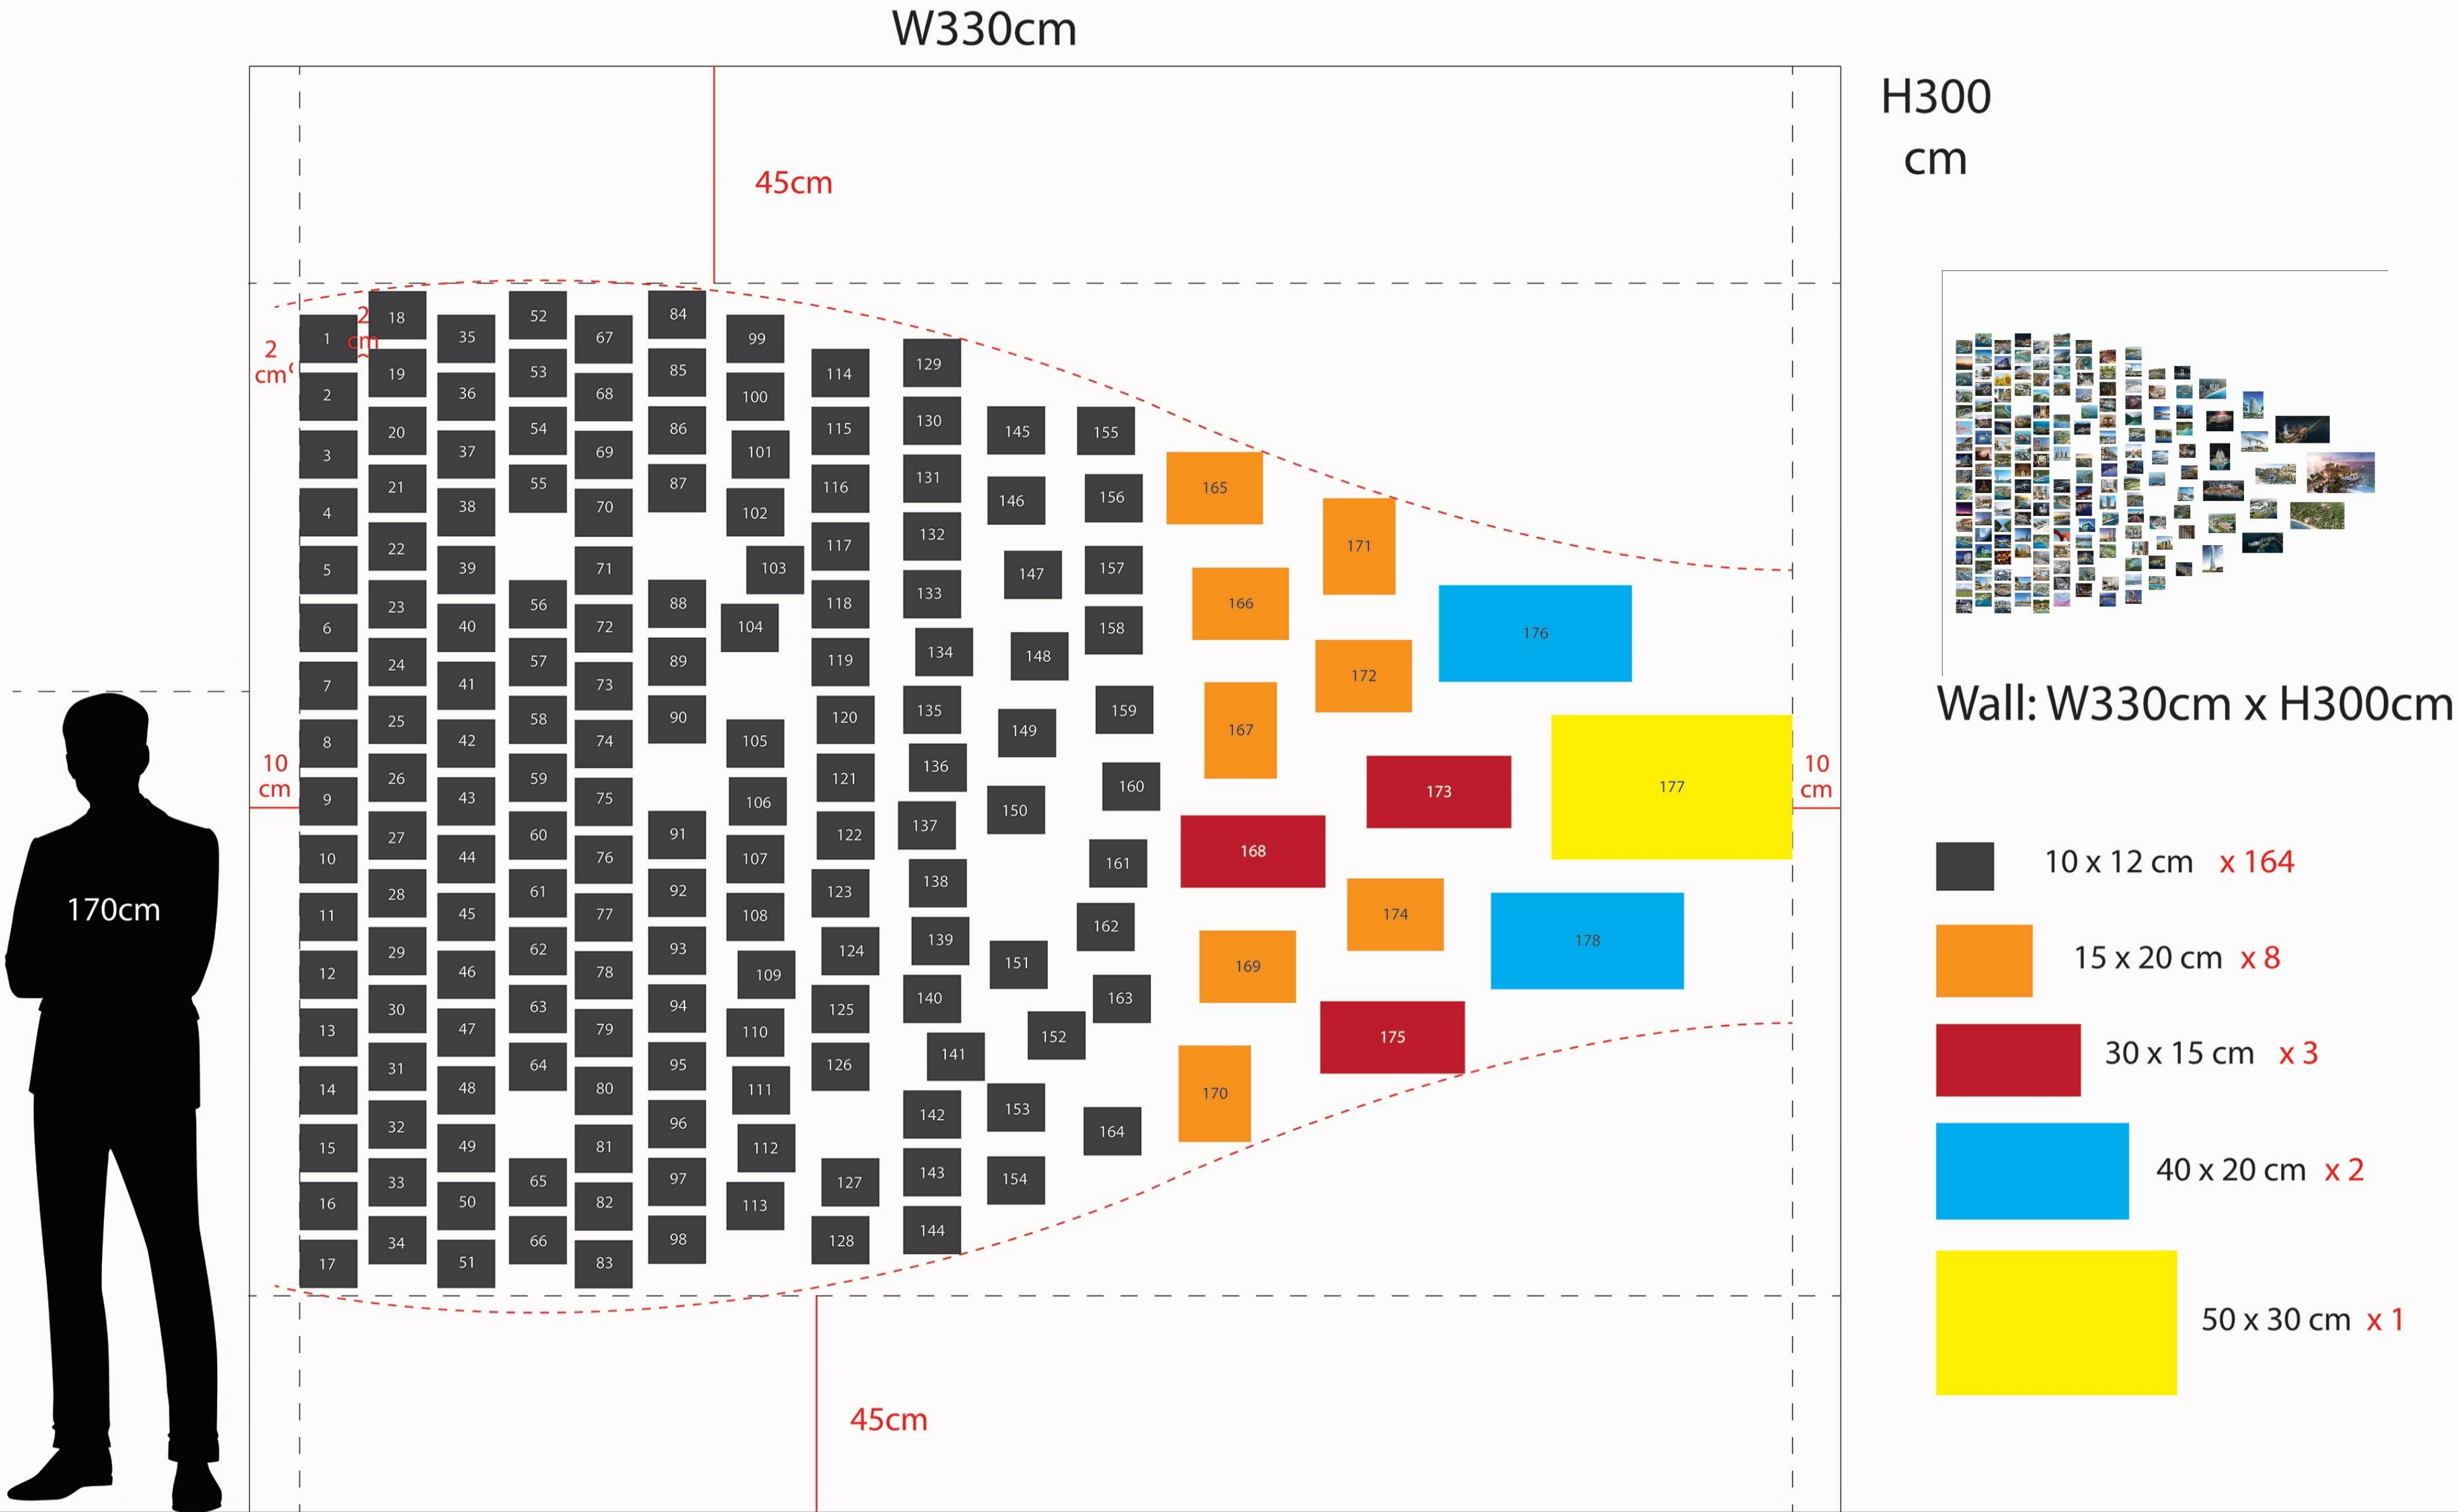

IMAGES WALL – WALL 1 - DESIGN

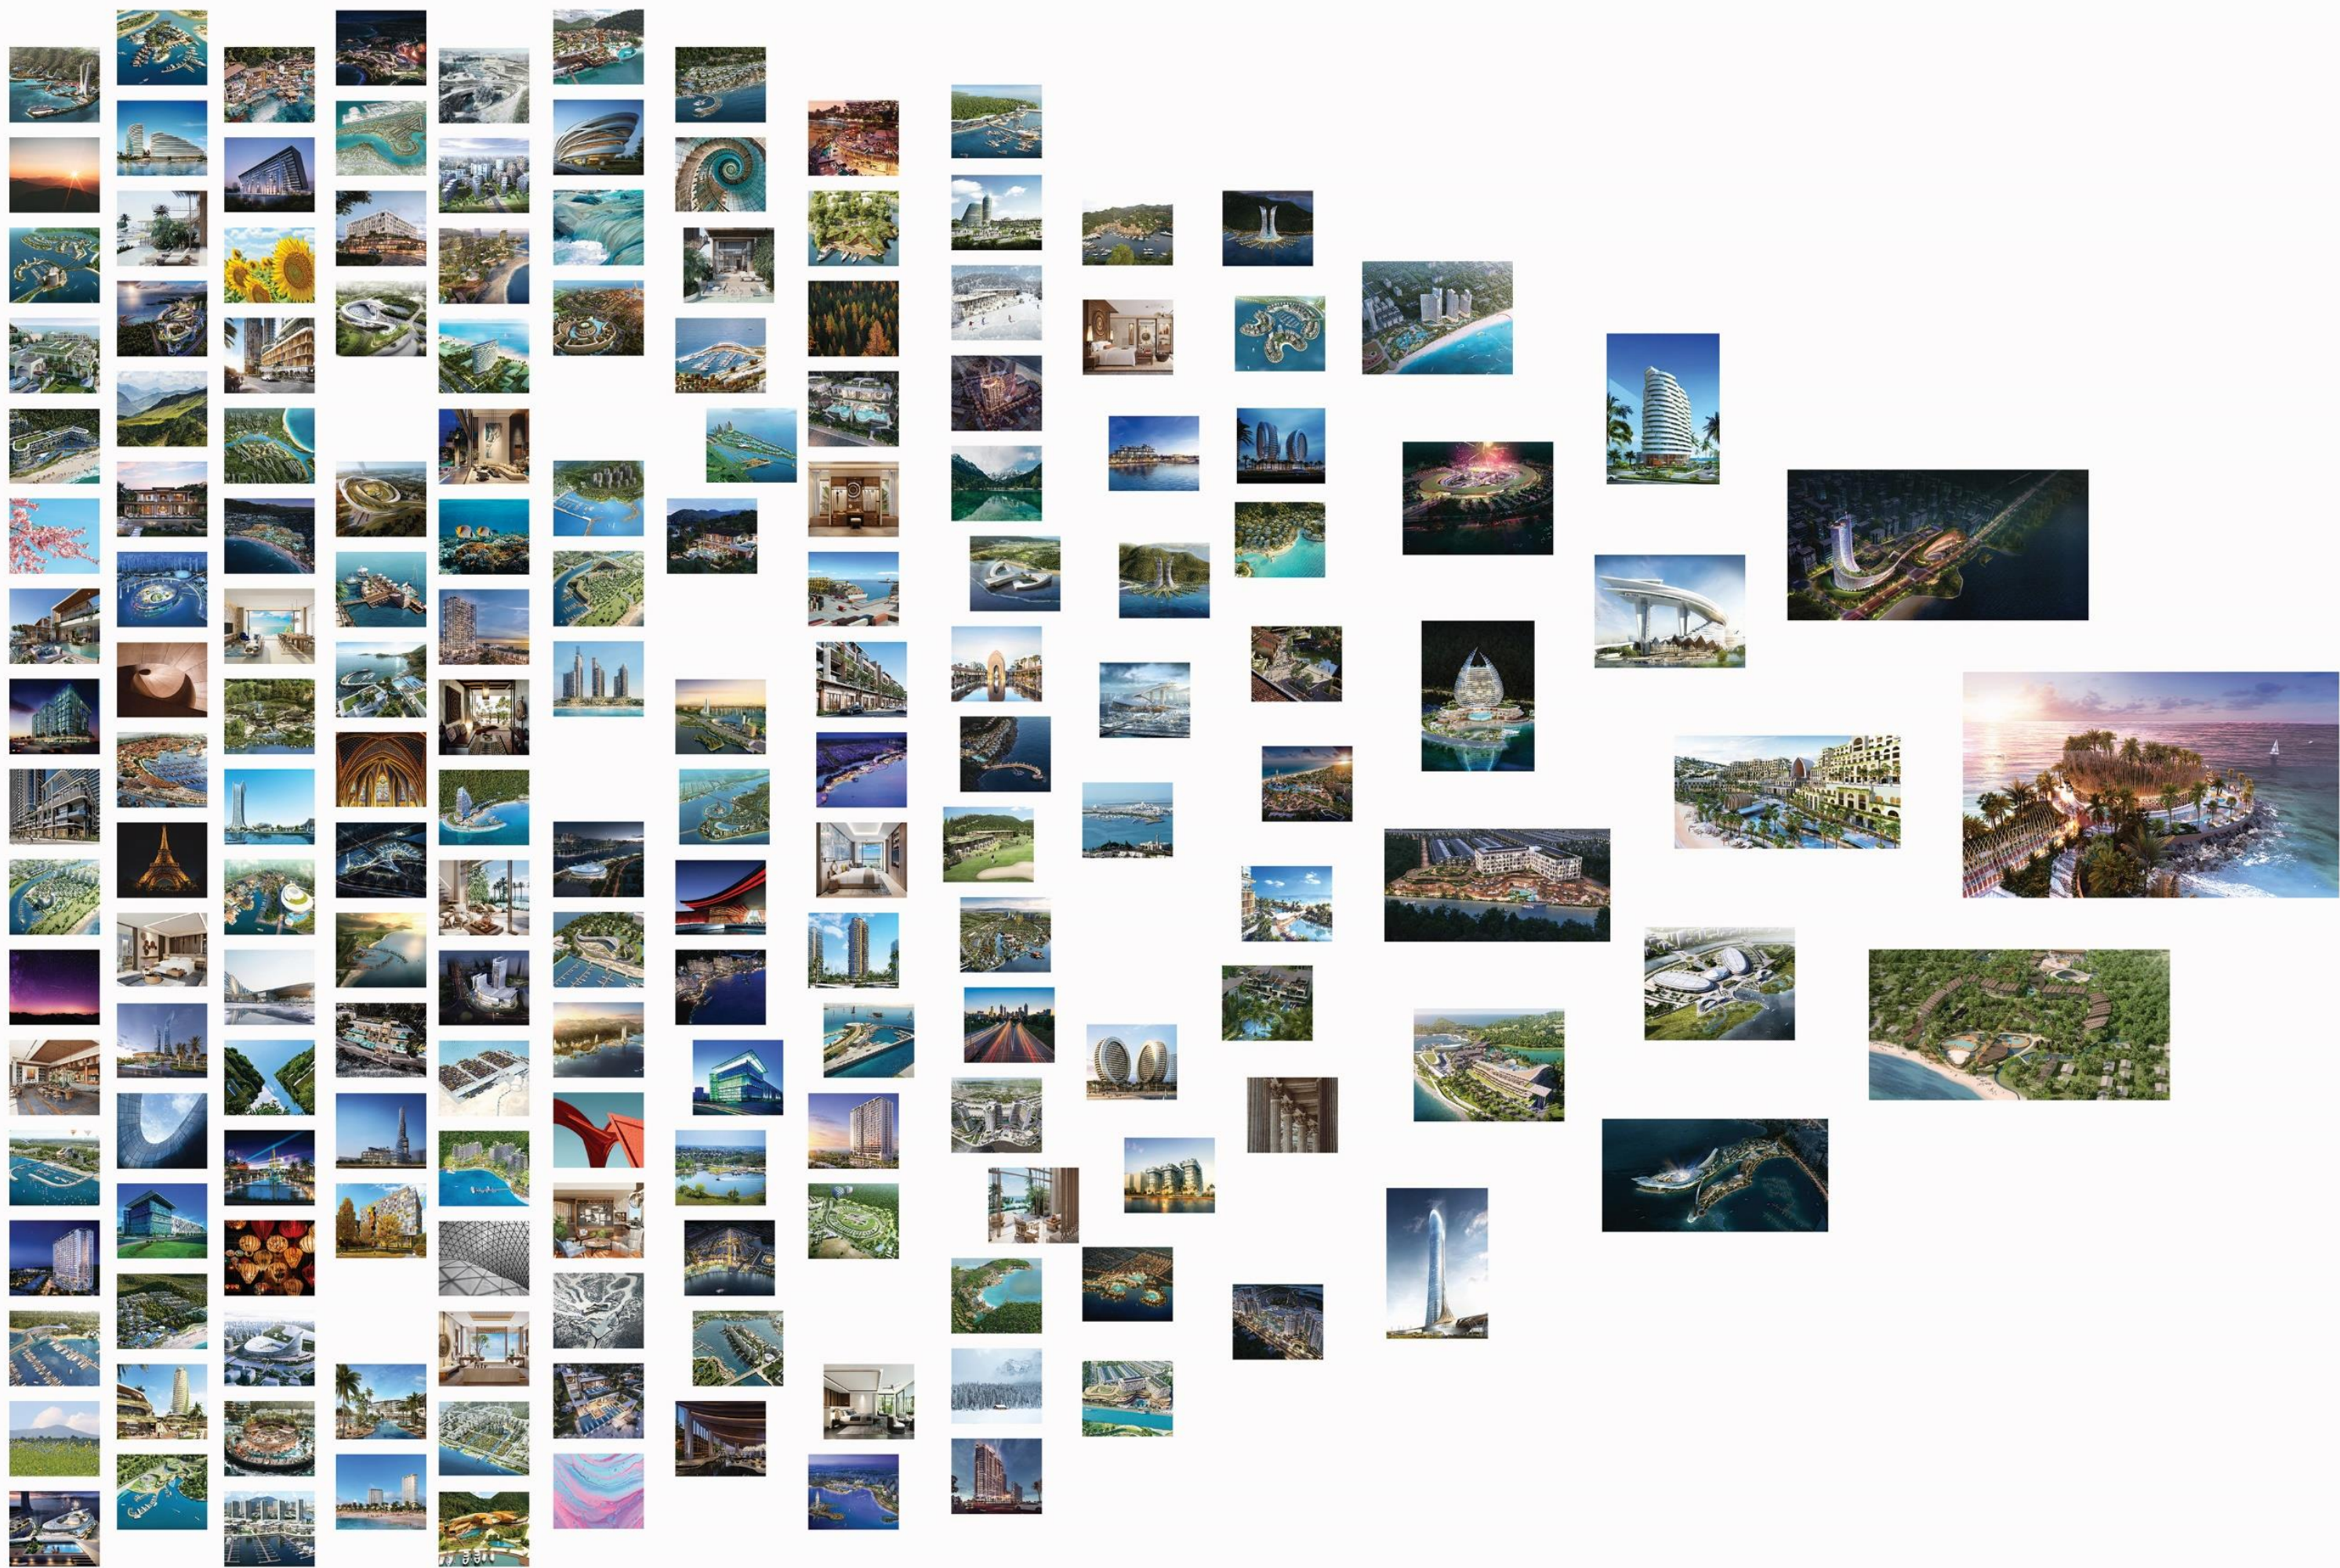




IMAGES WALL – WALL 2 - LAYOUT

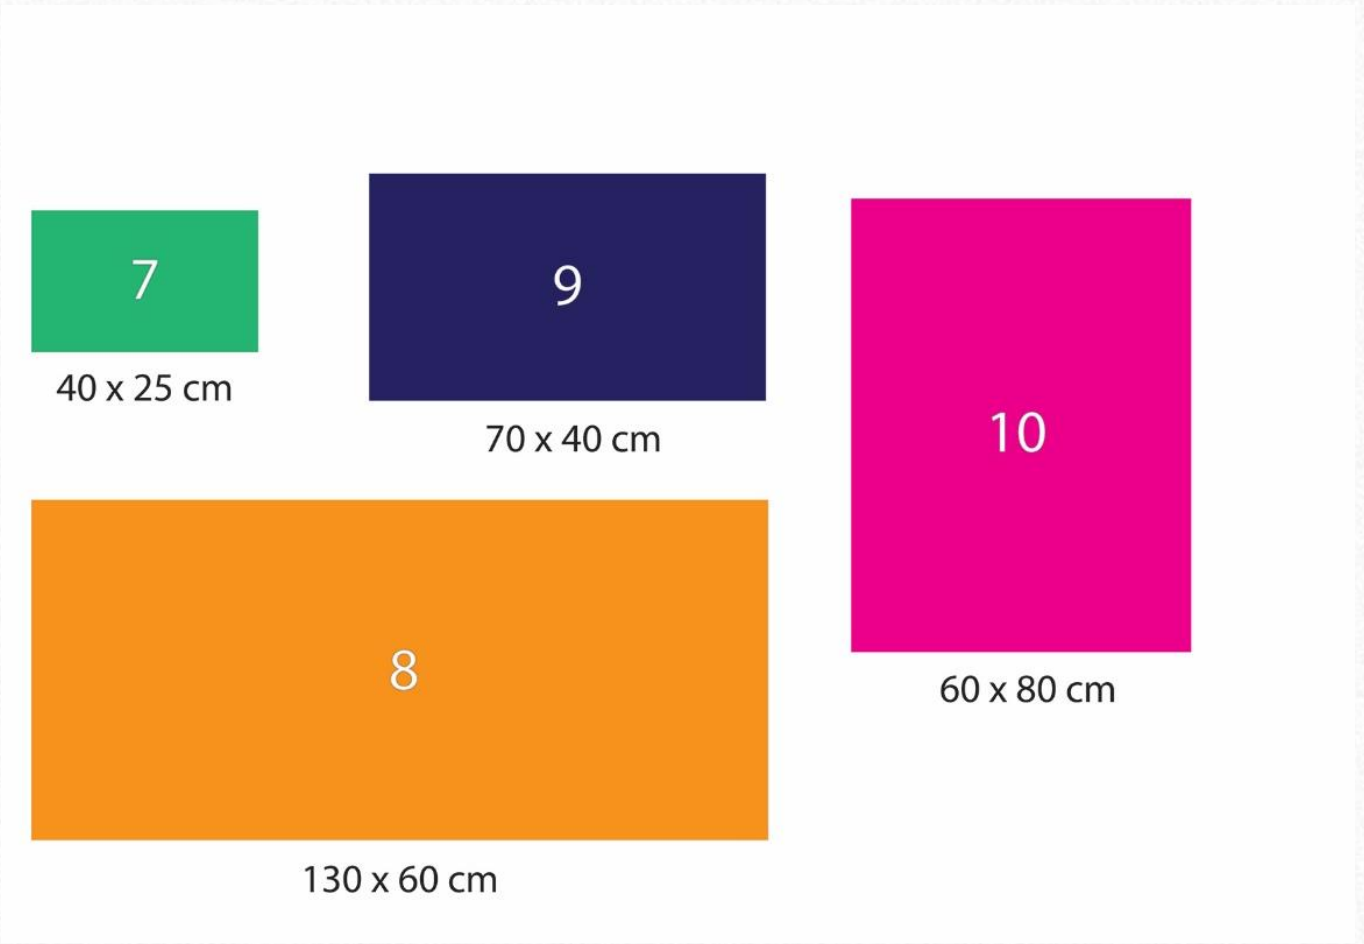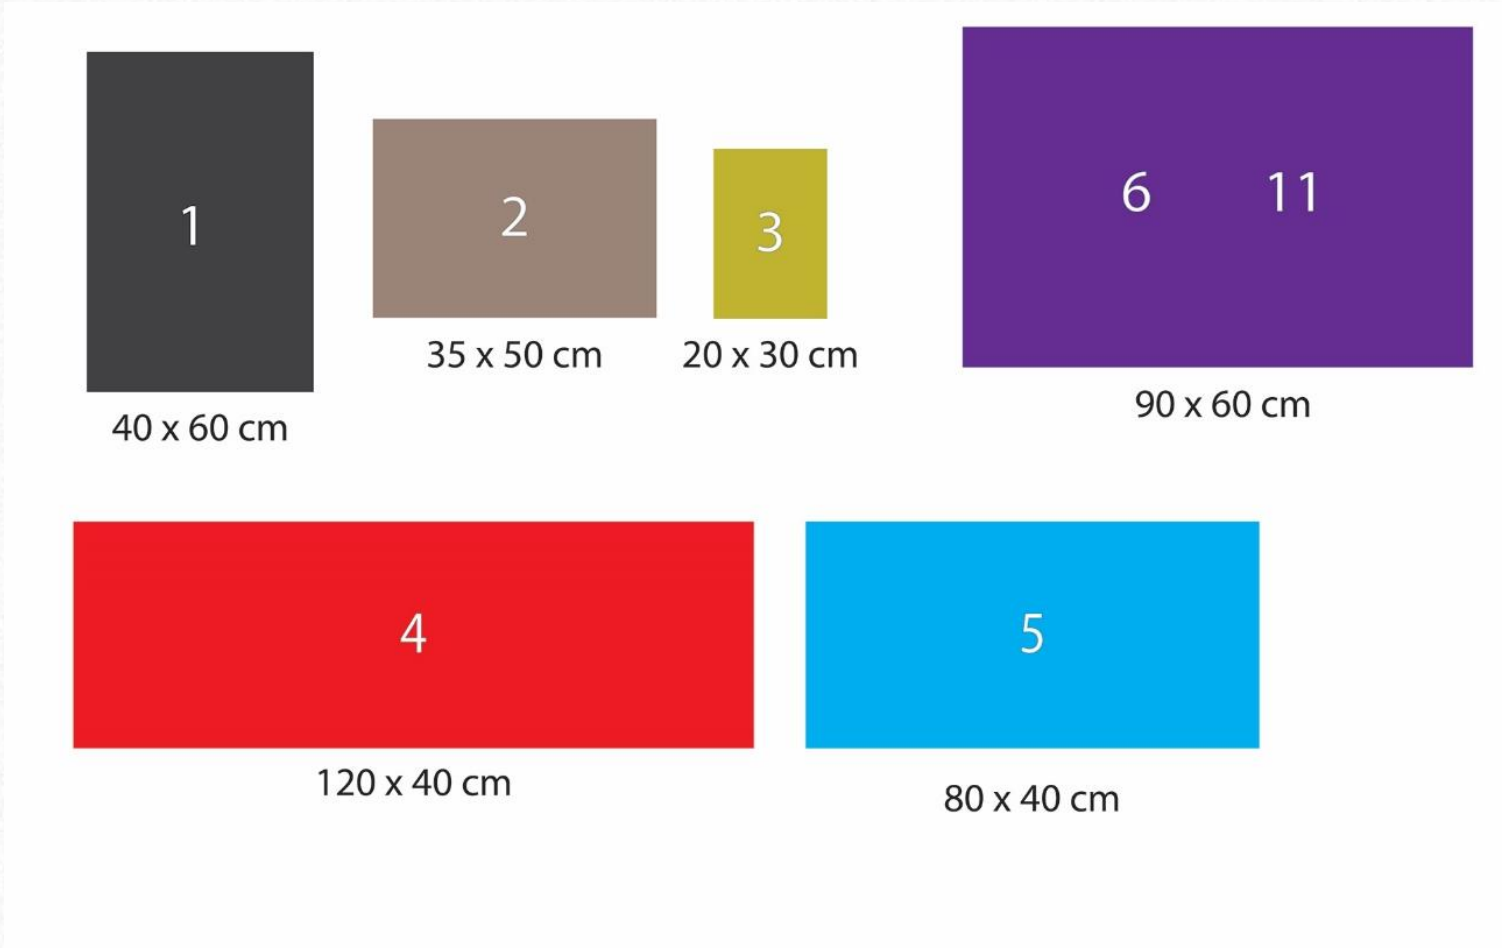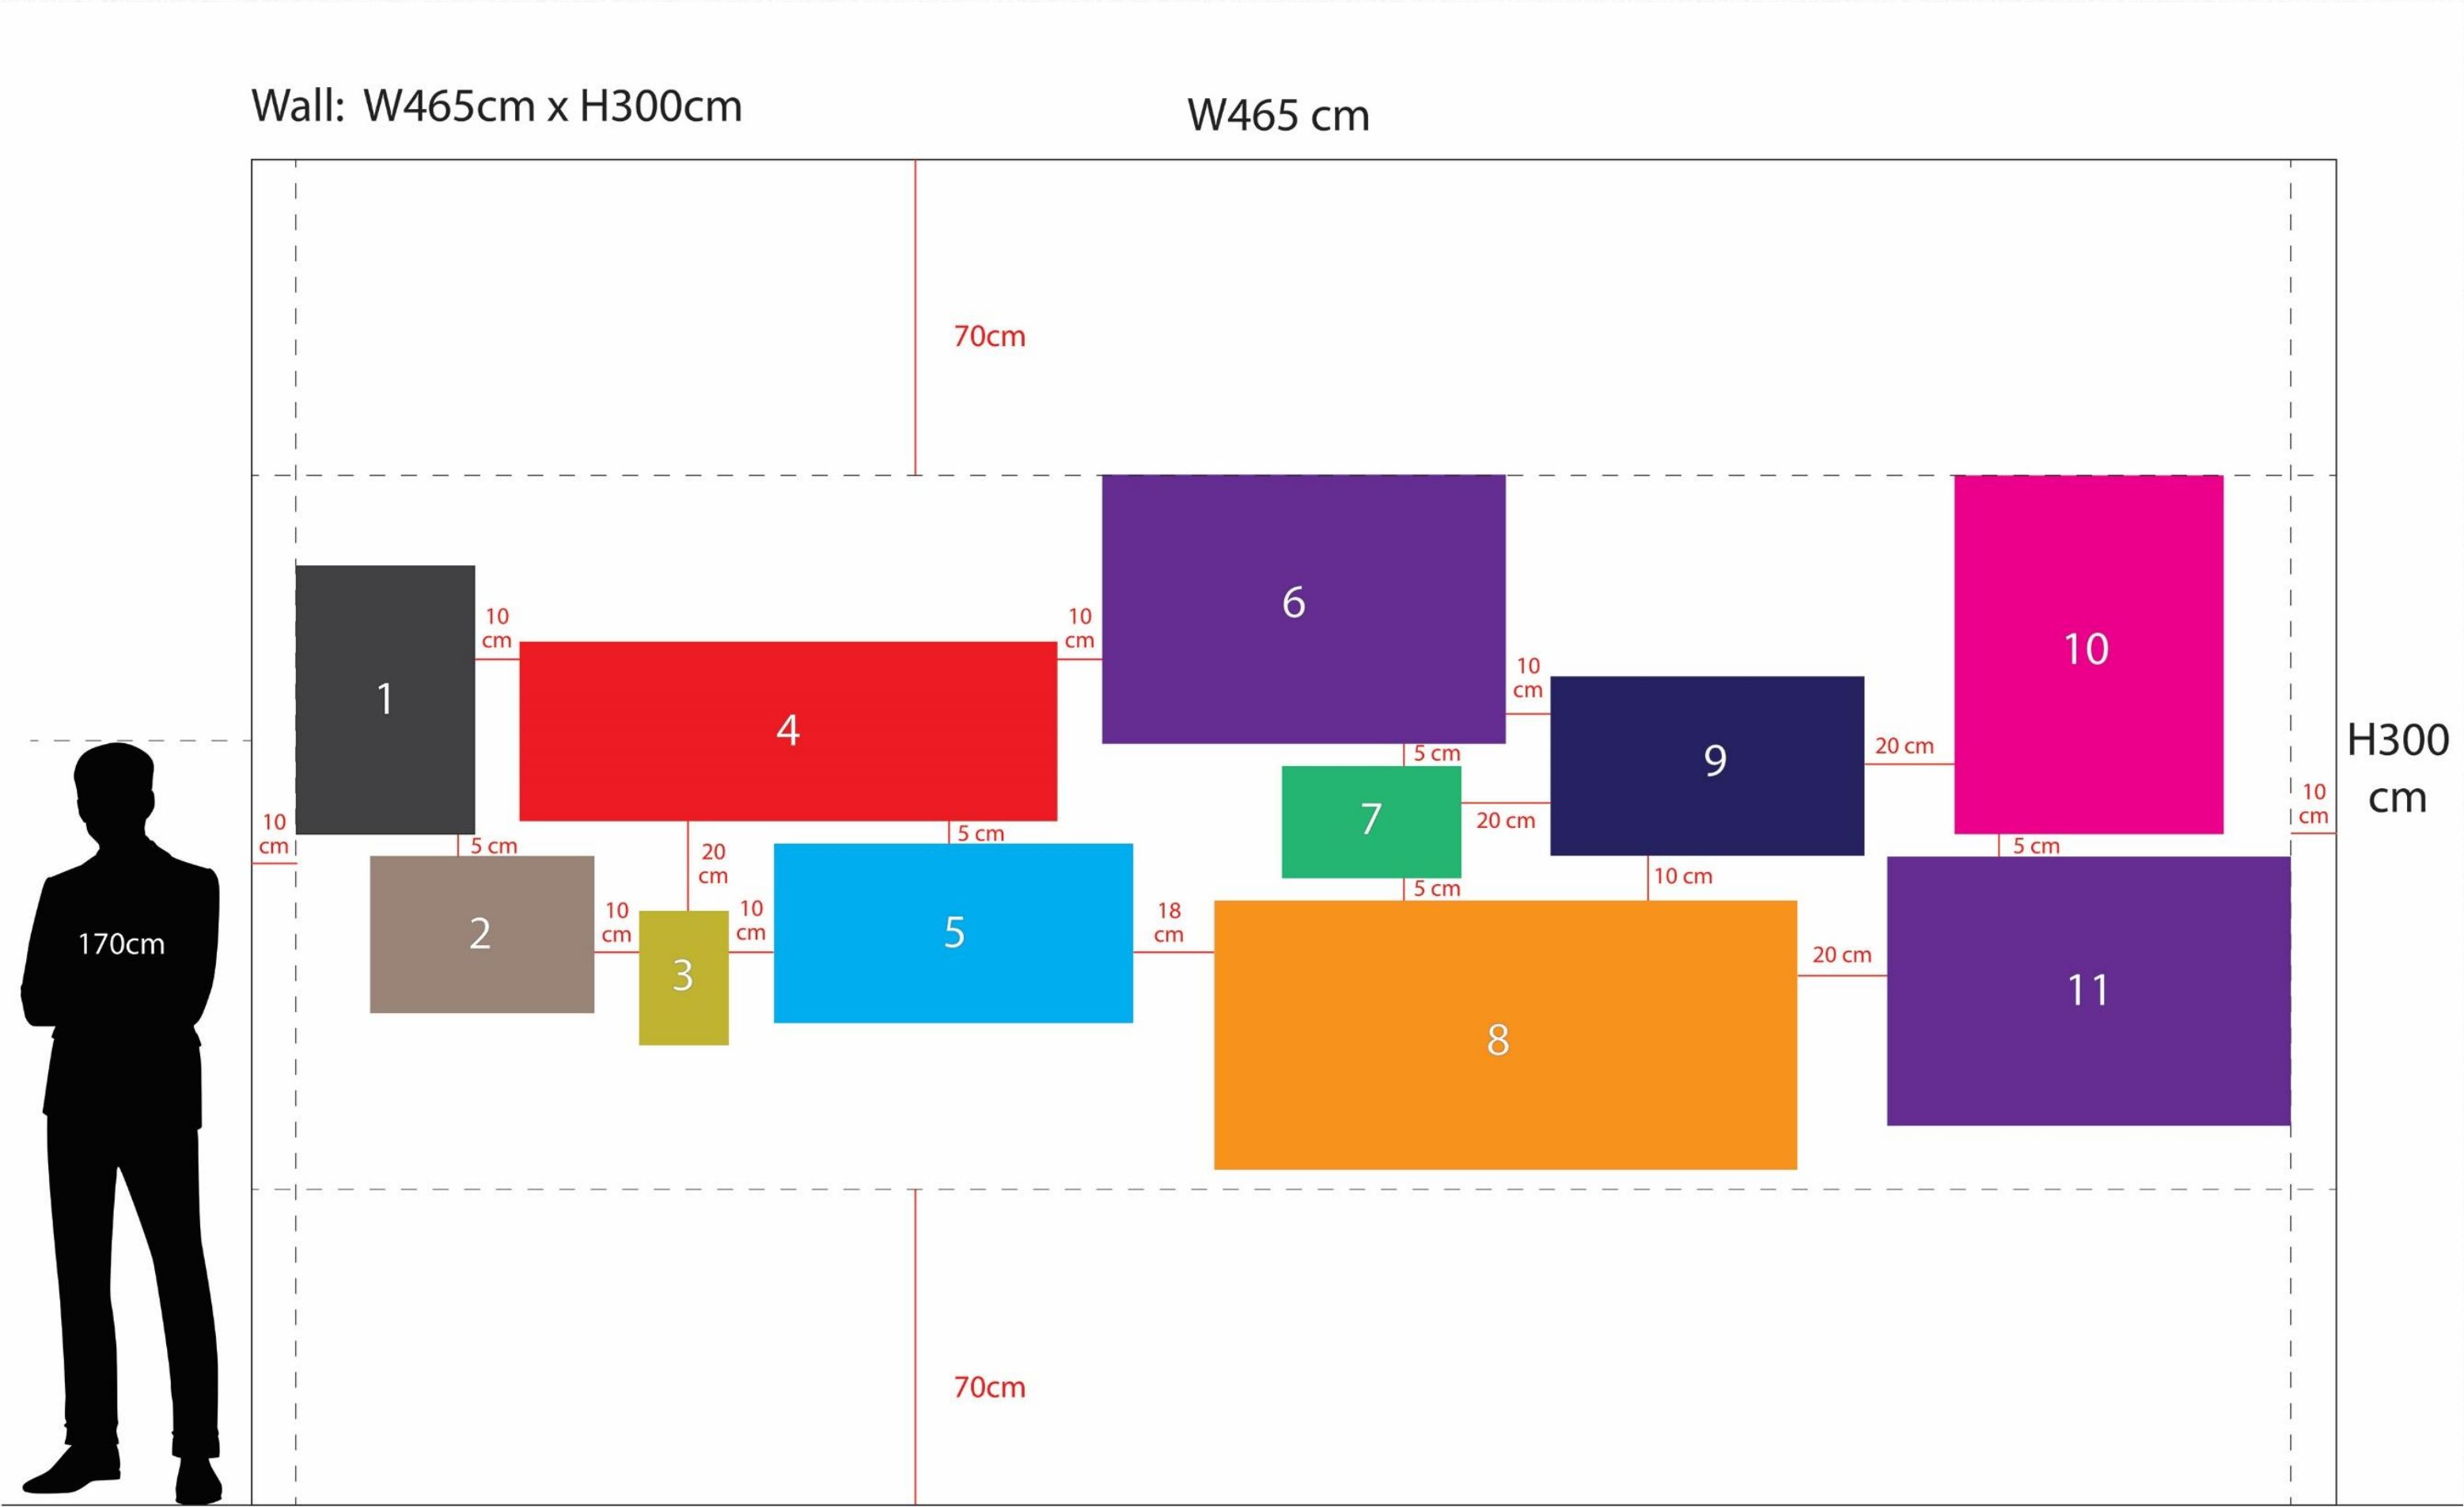

IMAGES WALL – WALL 2 - DESIGN



IMAGES WALL – WALL 3 - LAYOUT

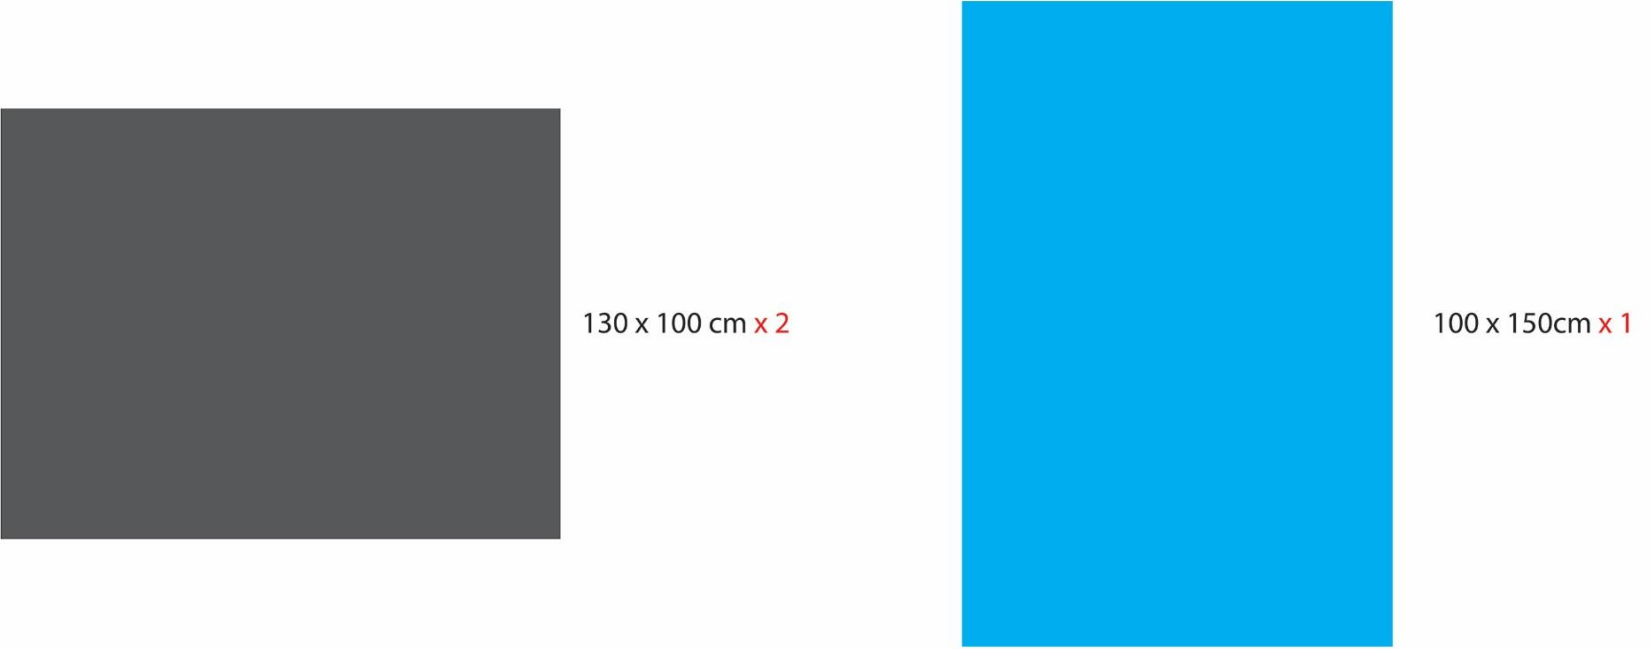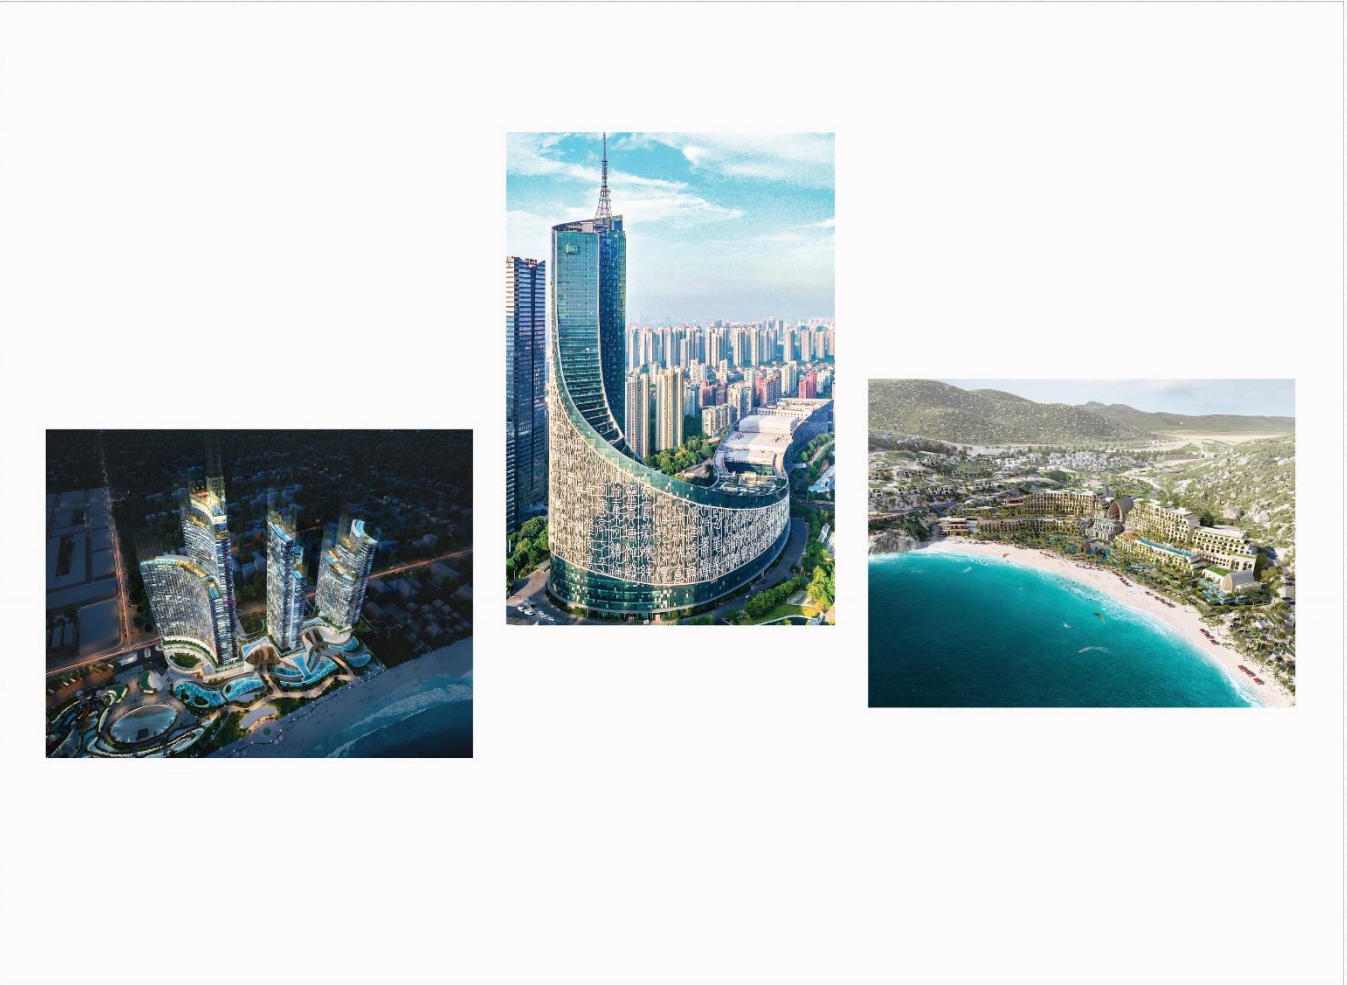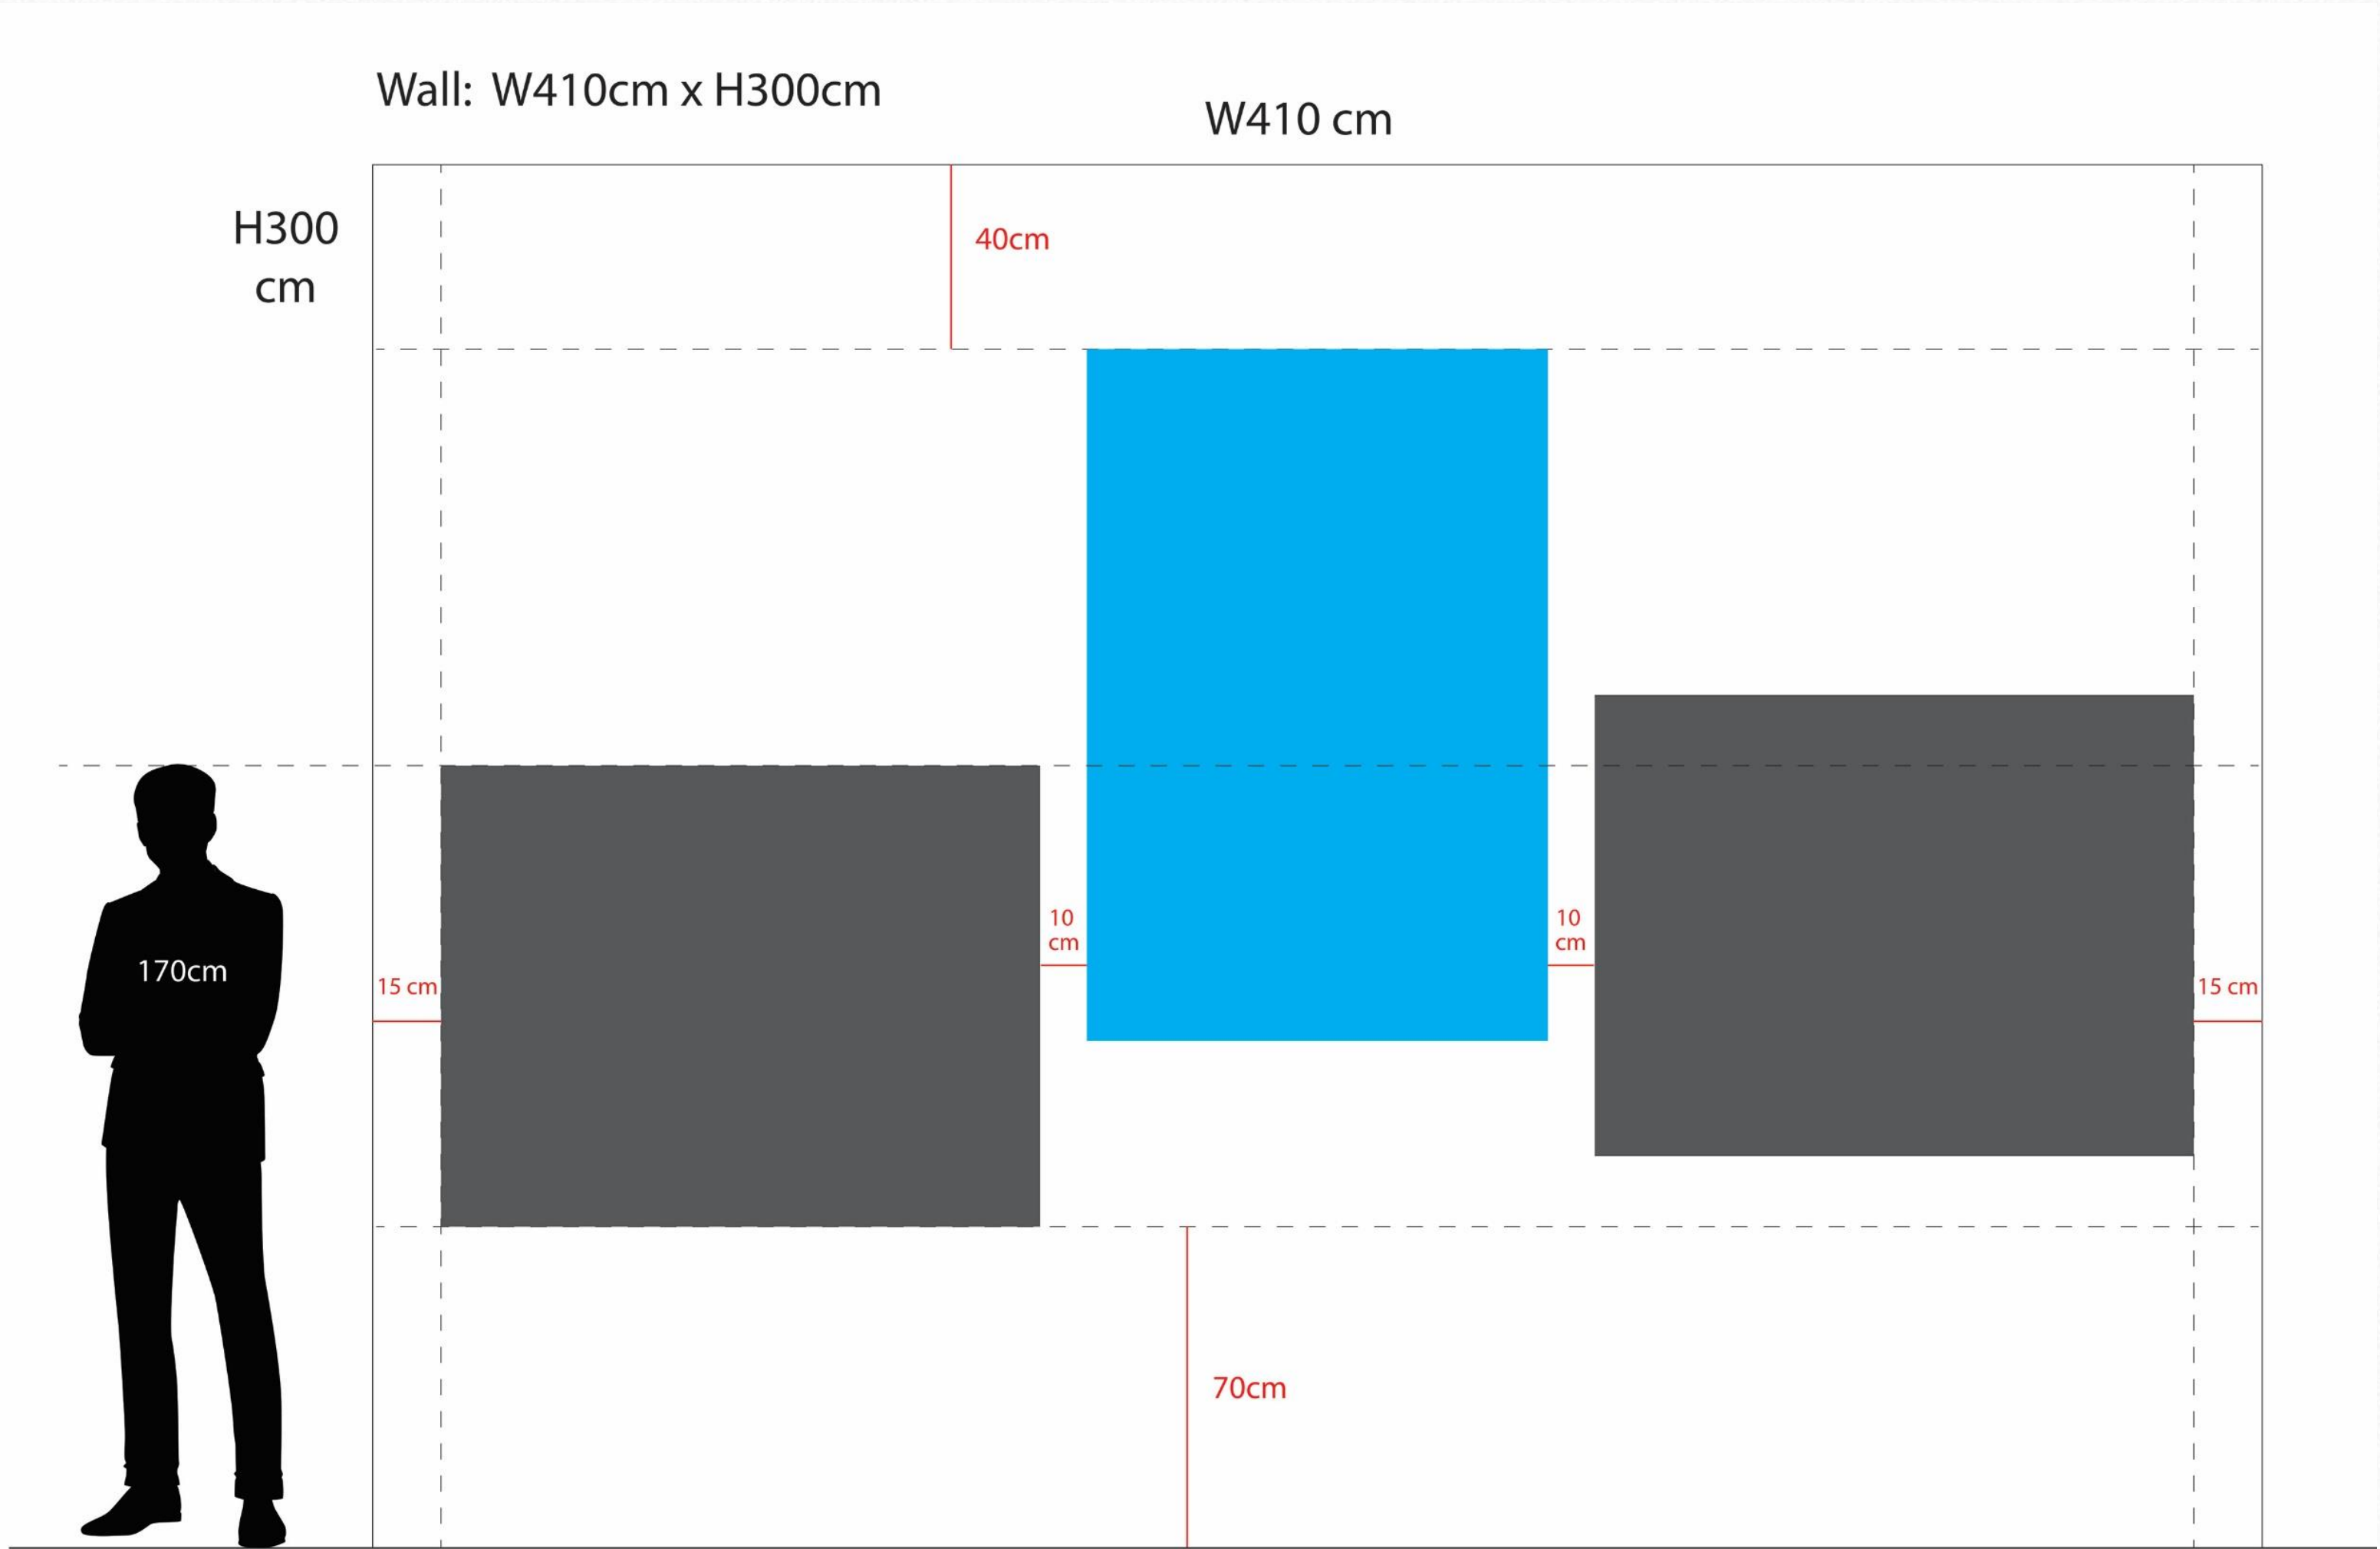

IMAGES WALL – WALL 3



IMAGES WALL – MATERIALS

Material:

Formex board (PVC Foamboard), 10mm thick

Printing method:

PP paper print rolled

Hanging method:

Under the printed board is a supported surface


5~8mm thick, glued or bolted to wall



Original picture



PP paper print
rolled on Formex

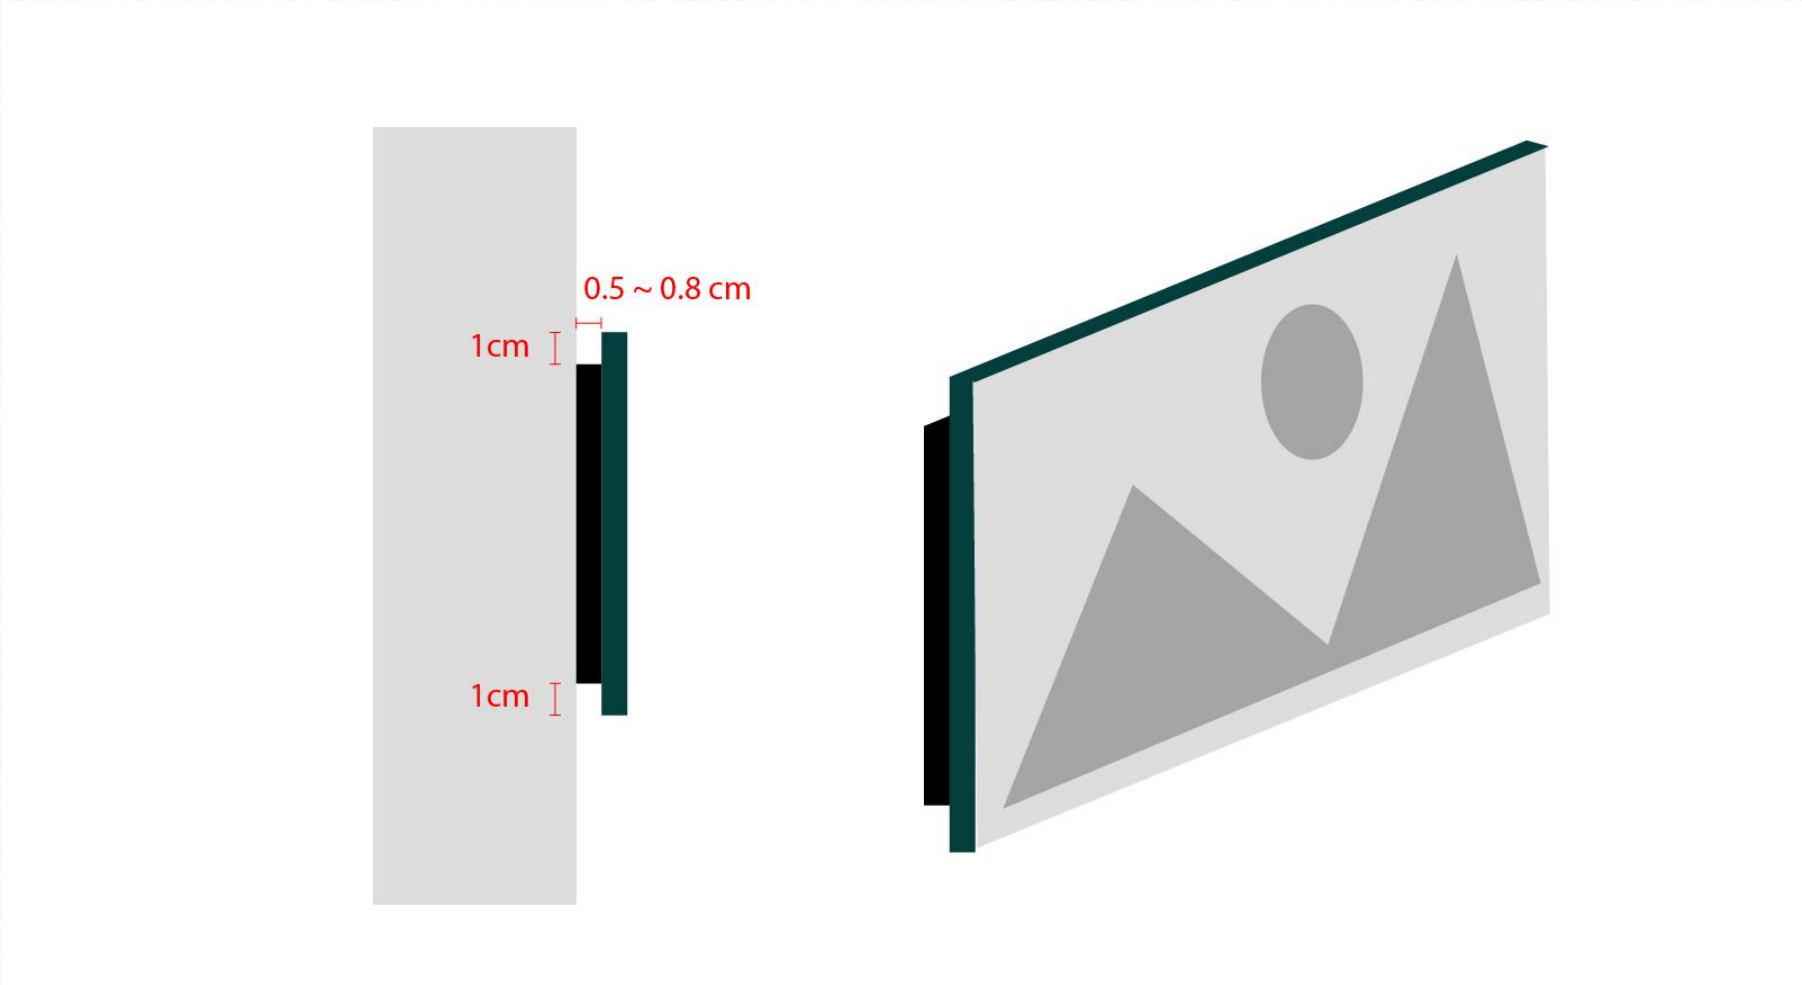

IMAGES WALL – MOCKUP




ENTRANCE HALL
- LOGO WALL -

LOGO WALL – WALL MEASUREMENT


Wall size (W x H):
210cm x 300cm

Obscured wall (W x H):
30cm x 300cm

Available wall (W x H):
180cm x 300cm

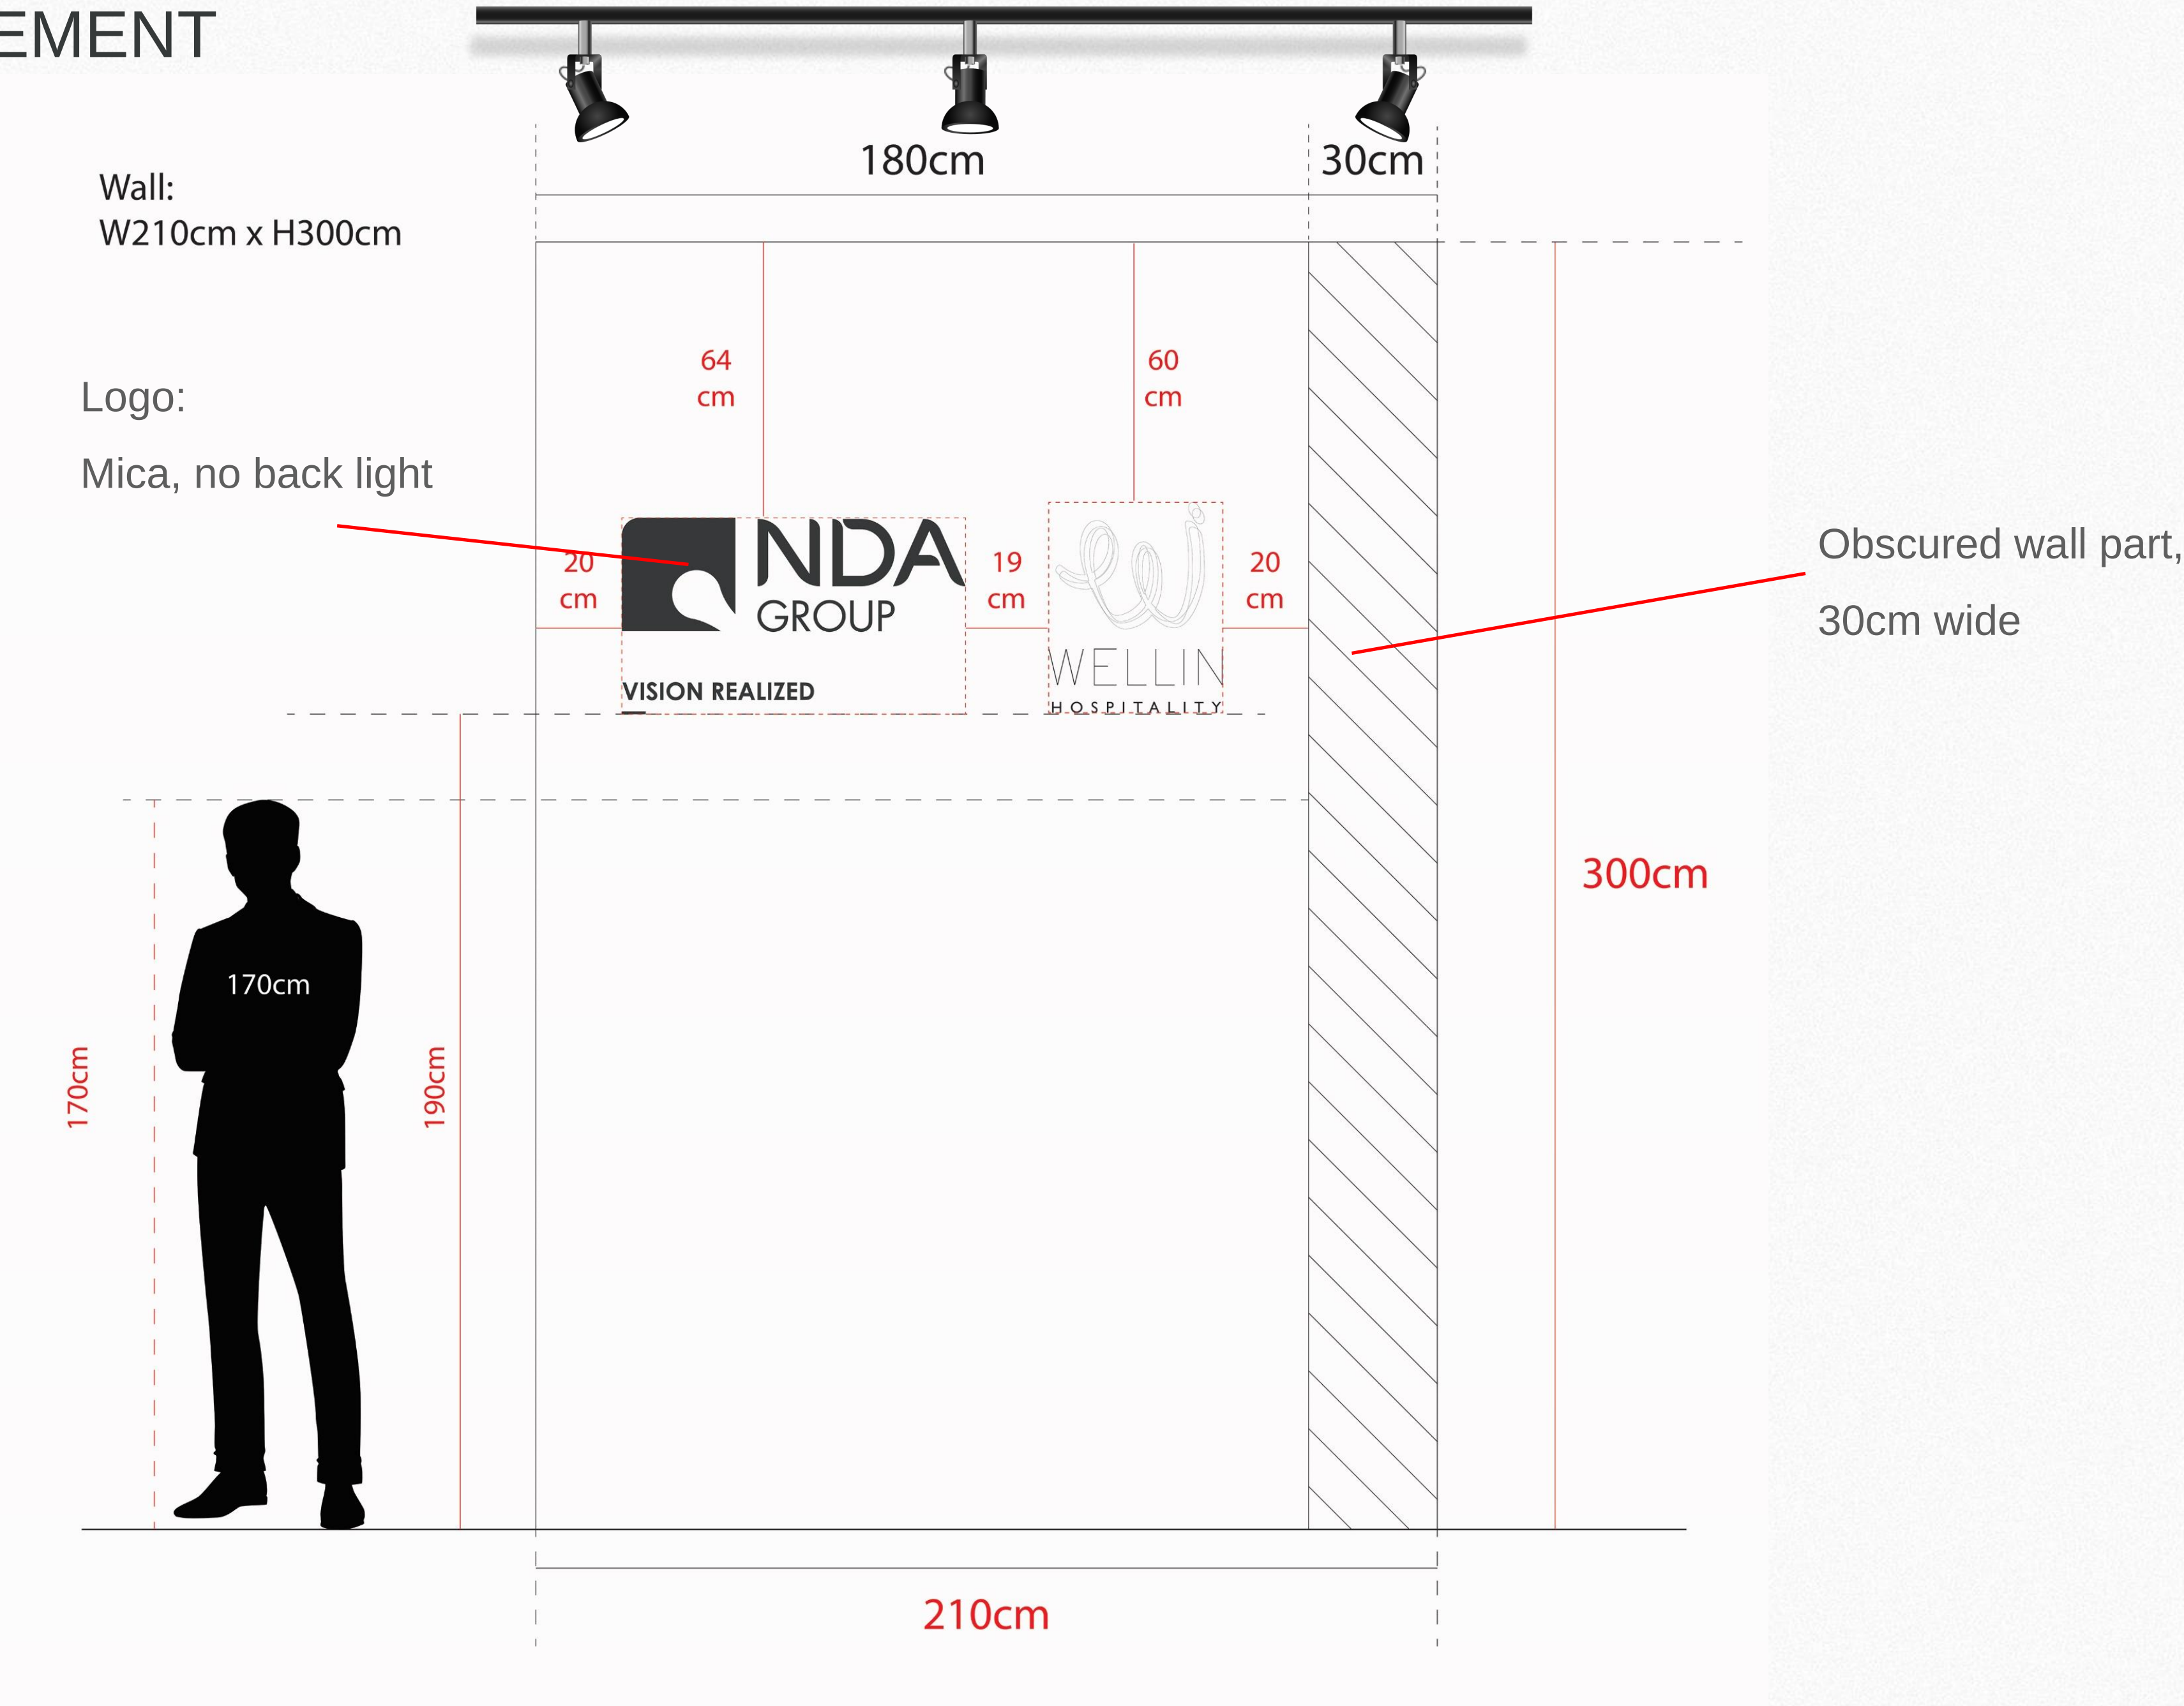

LOGO WALL – CLOSE VIEW

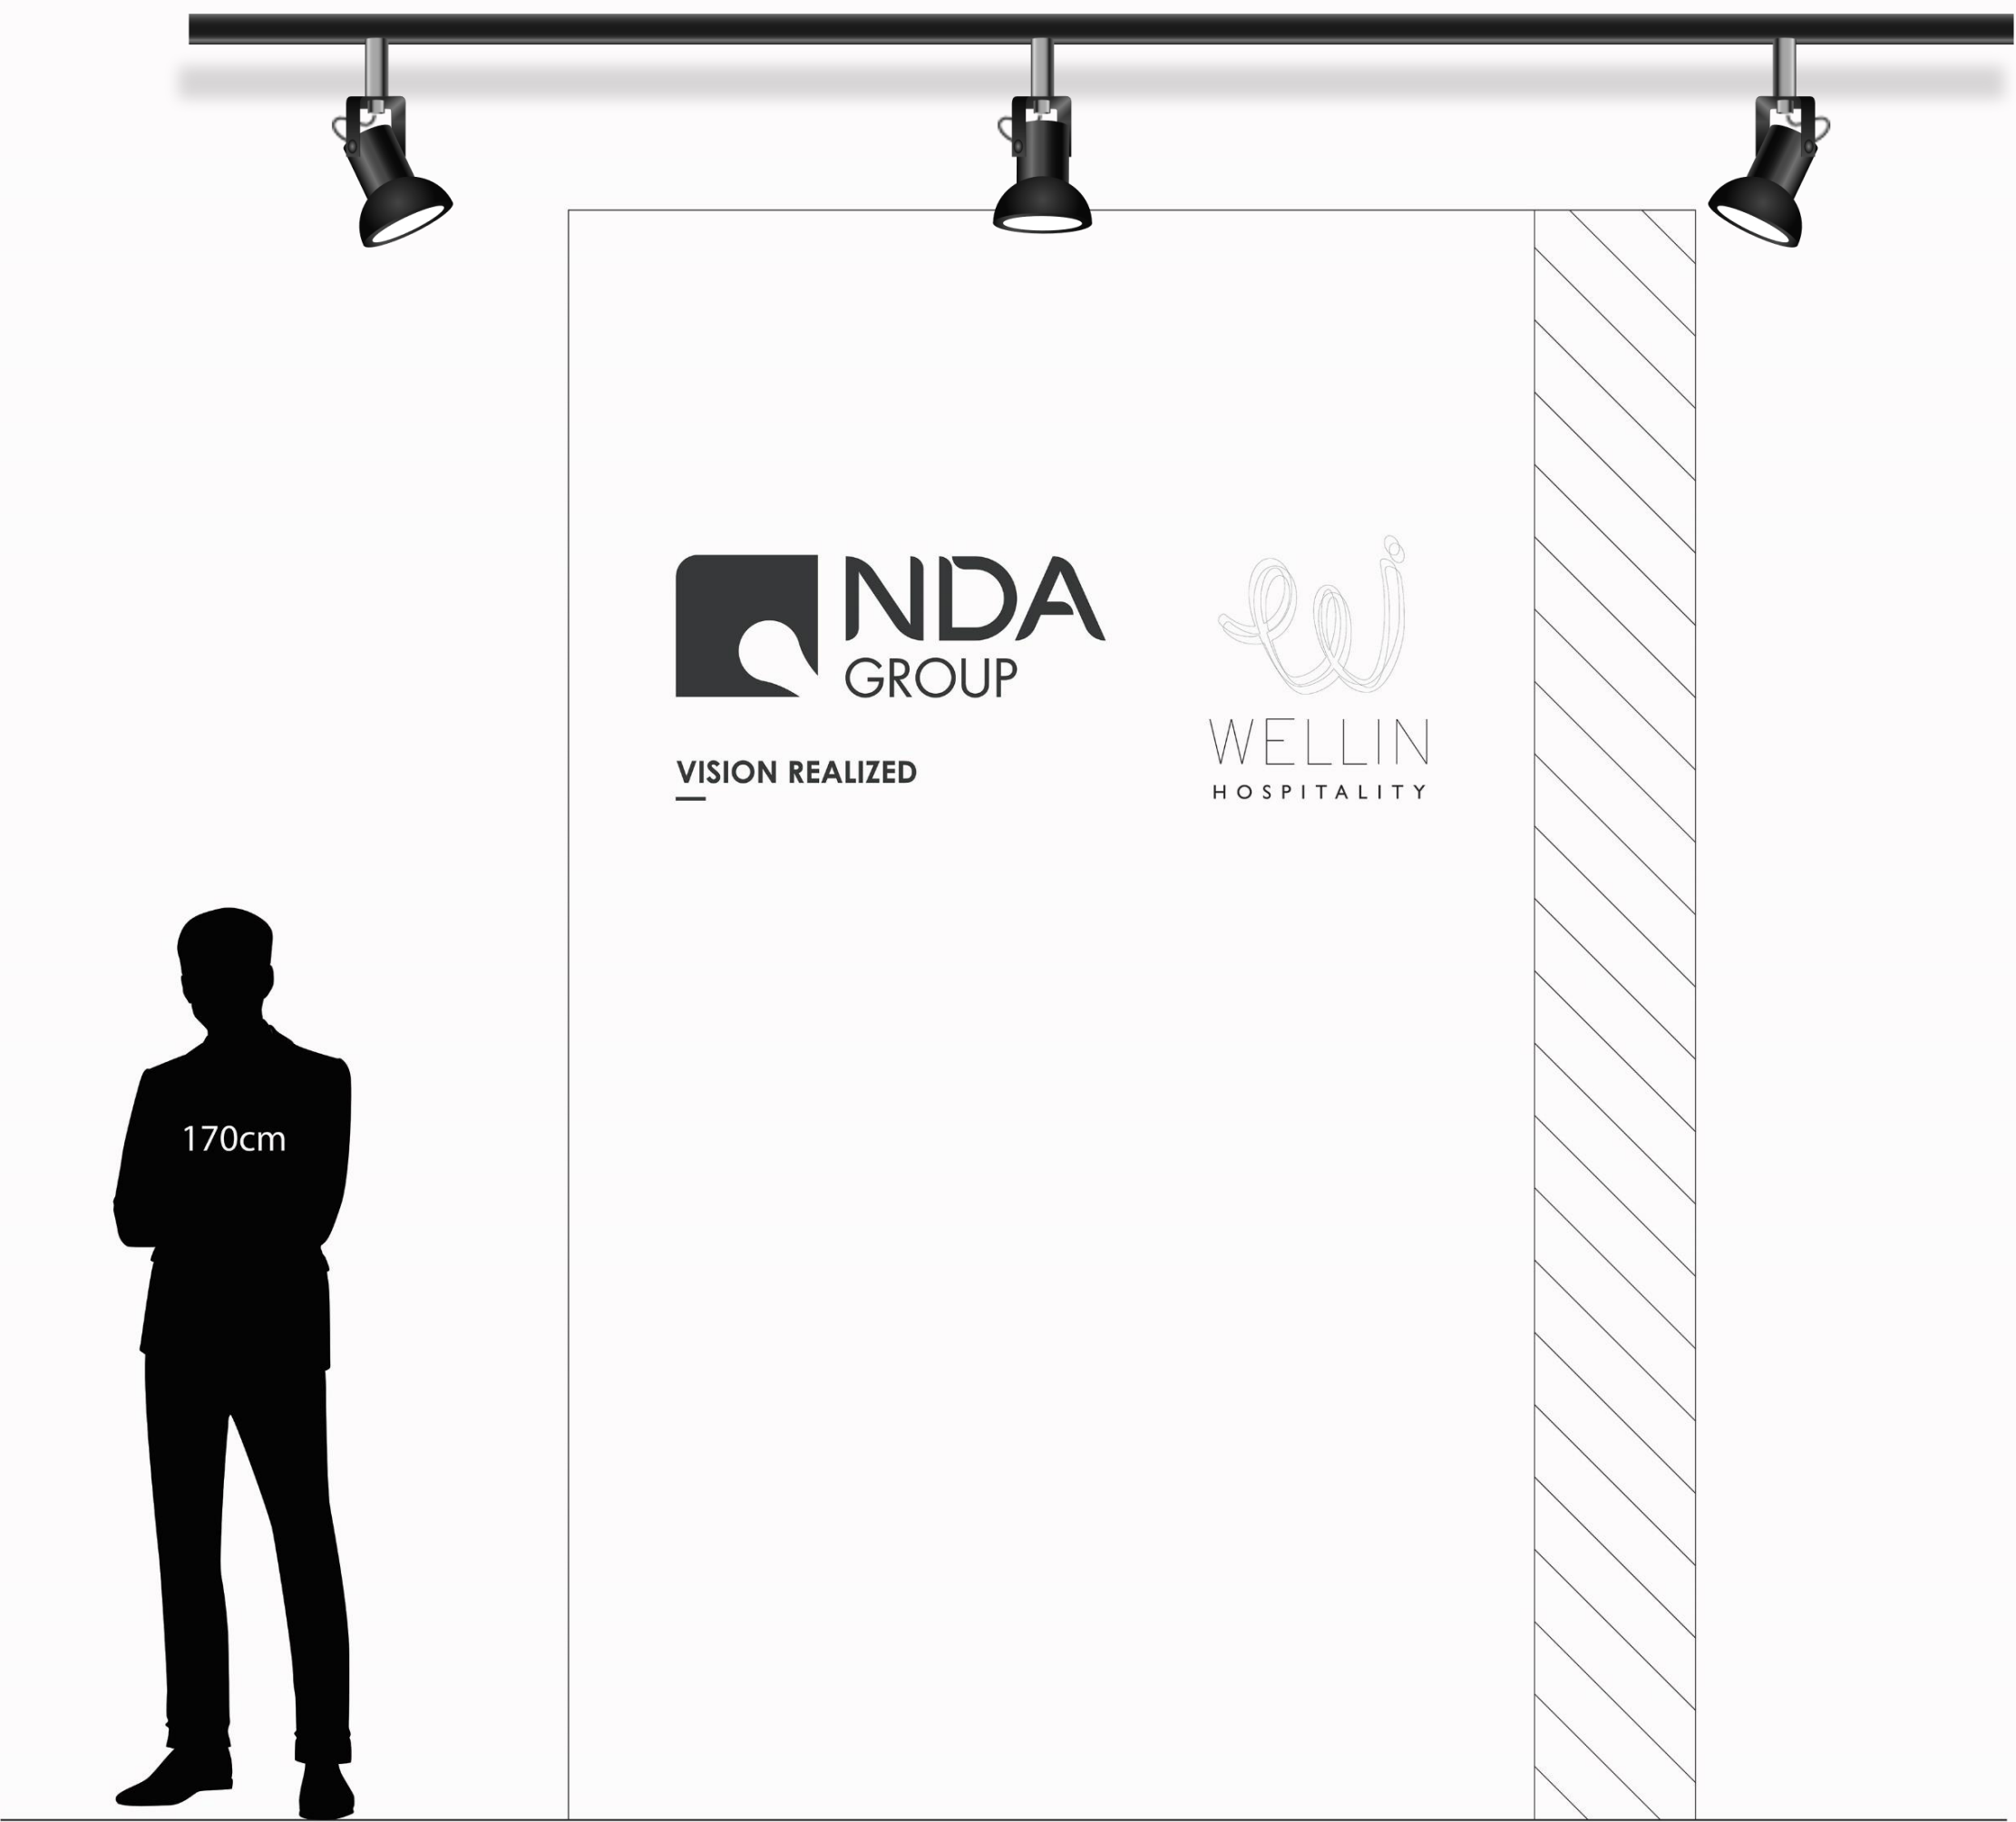

LOGO WALL – MATERIALS

Material examples:




Mica, no backlight



Example of 10mm thickness

LOGO WALL - MOCKUP

Logo wall mockup
With Entrance Hall view

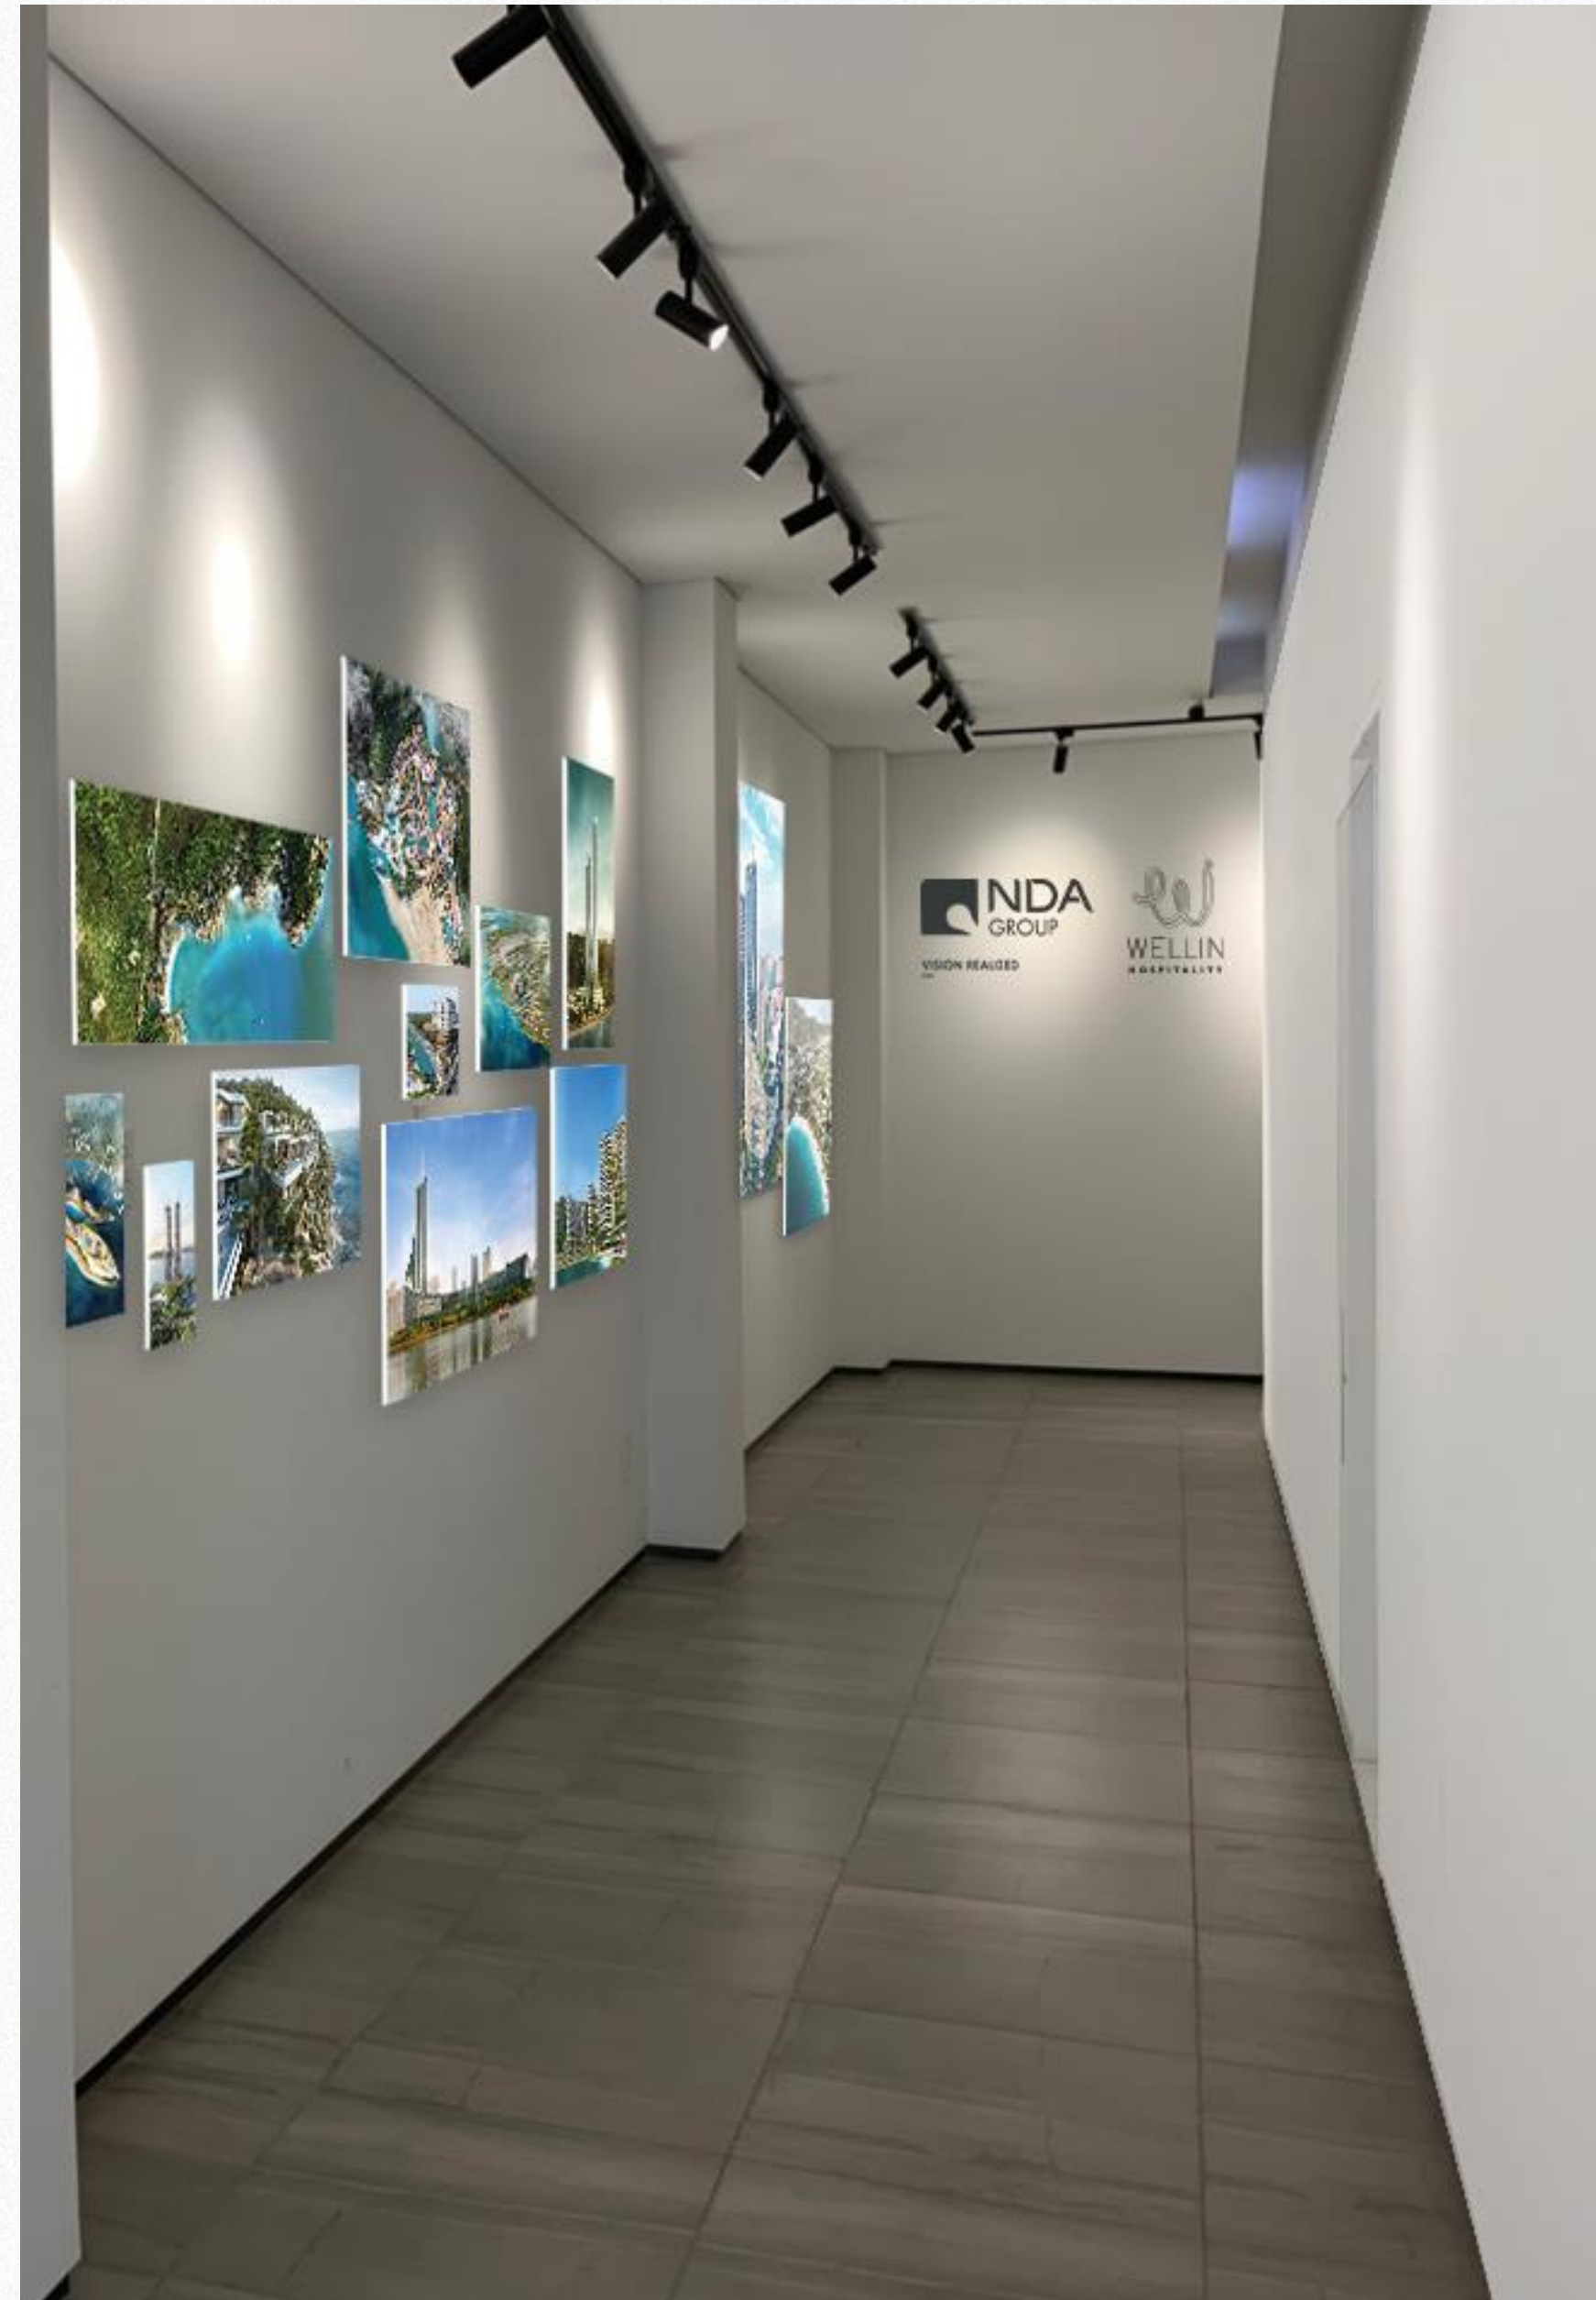

LOGO WALL - MOCKUP

Logo wall mockup



Thank you